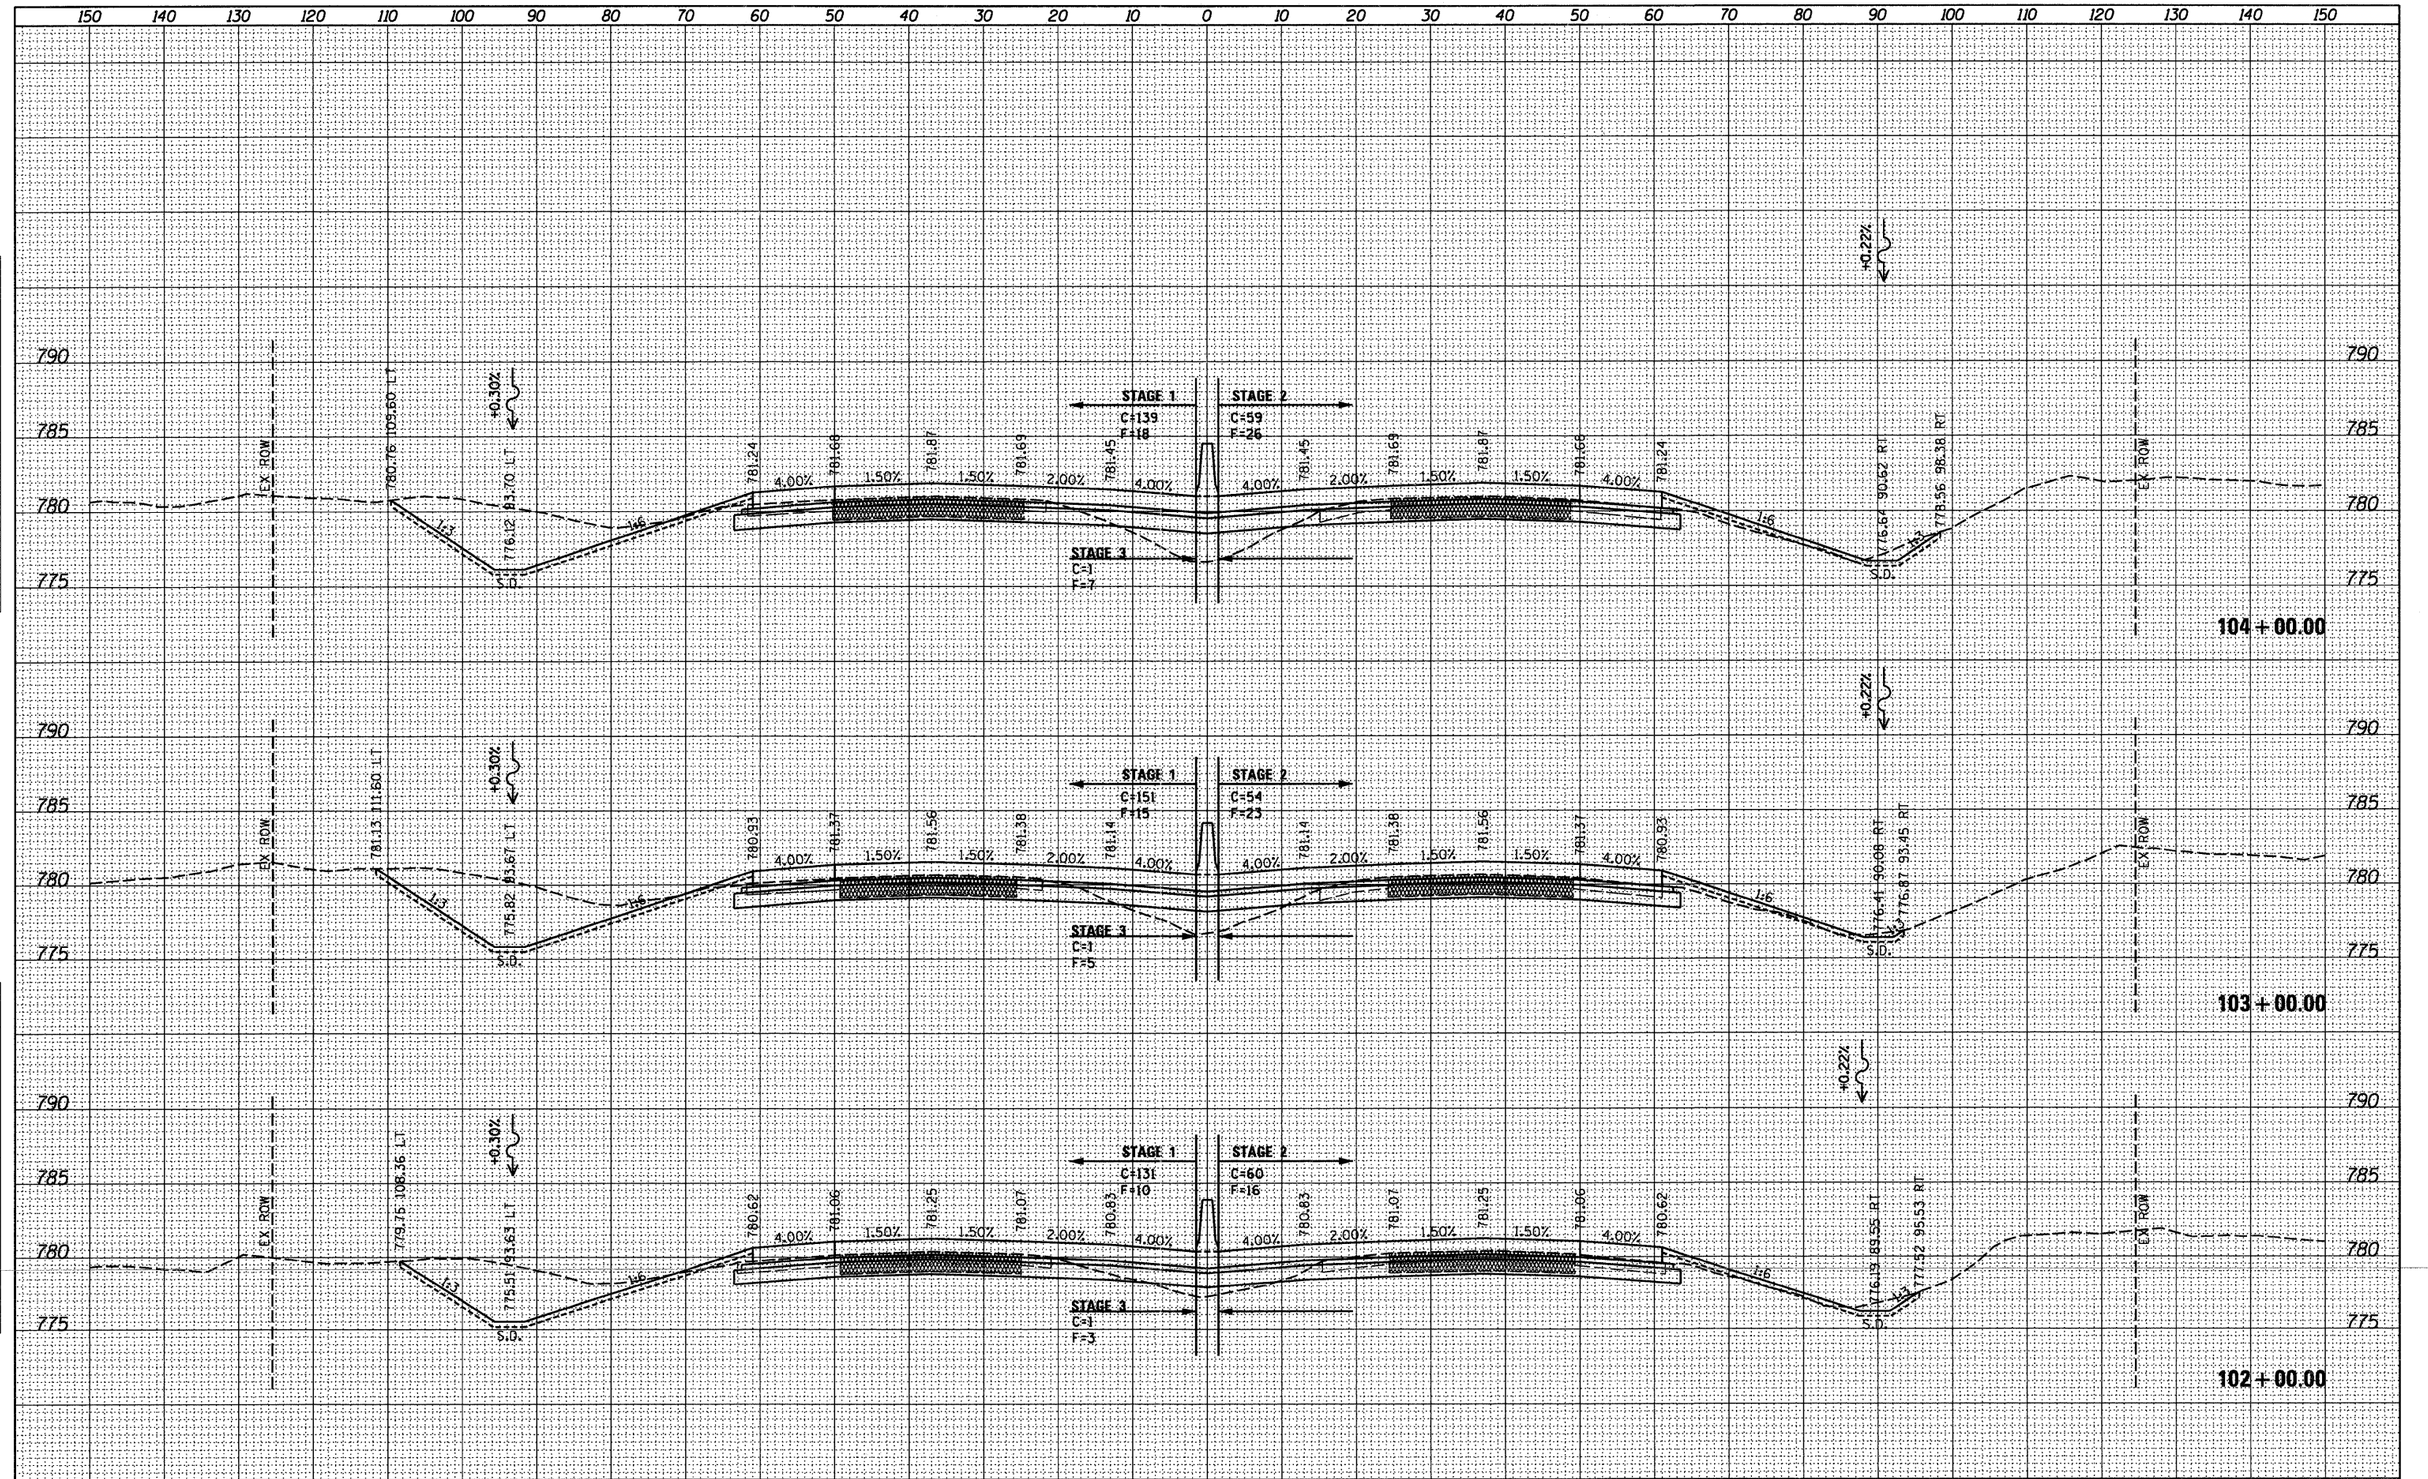

FINAL SURVEY	BY	DATE
SURVEYED		
PLOTTED		
TOPO UPDATE		
NOTE BOOK		
NO.	AREAS CHECKED	

ORIGINAL SURVEY	BY	DATE
SURVEYED		
PLOTTED		
TOPO UPDATE		
NOTE BOOK		
NO.	AREAS CHECKED	

McClure Engineering Associates, Inc. — LOCHNER (R.W. LOCHNER, INC., CHICAGO, ILLINOIS)
CIVIL ENGINEERING CONSULTANTS — RWA Regina Webster & Associates, Inc. 773-251-0800 www.rwaengineers.com — GAVICO ENGINEERING INC.

USER NAME = _USERNAME_	DESIGNED -	REVISED -	
FILE NAME = $FILE$	DRAWN - BSL	REVISED -	
PLOT SCALE = 10.0000 ' / IN.	CHECKED - PDS	REVISED -	
PLOT DATE = 10/19/2011	DATE - 10-21-2011	REVISED -	

STATE OF ILLINOIS
DEPARTMENT OF TRANSPORTATION

I-90 CROSS SECTIONS

SCALE: H: 1"=10' V: 1"=5' | SHEET NO. OF SHEETS | STA. 102+00.00 TO STA. 104+00.00

F.A. RTE.	SECTION	COUNTY	TOTAL SHEETS	SHEET NO.
90	(X2-1) R	WINNEBAGO	510	449
		CONTRACT NO. 64C29		
	ILLINOIS	FED. AID PROJECT		