FINAL SURVEY	BY	DATE
SURVEYED		
PLOTTED		
NOTE BOOK		
NO.	AREAS CHECKED	

ORIGINAL SURVEY	BY	DATE
SURVEYED		
PLOTTED		
NOTE BOOK		
NO.	AREAS CHECKED	

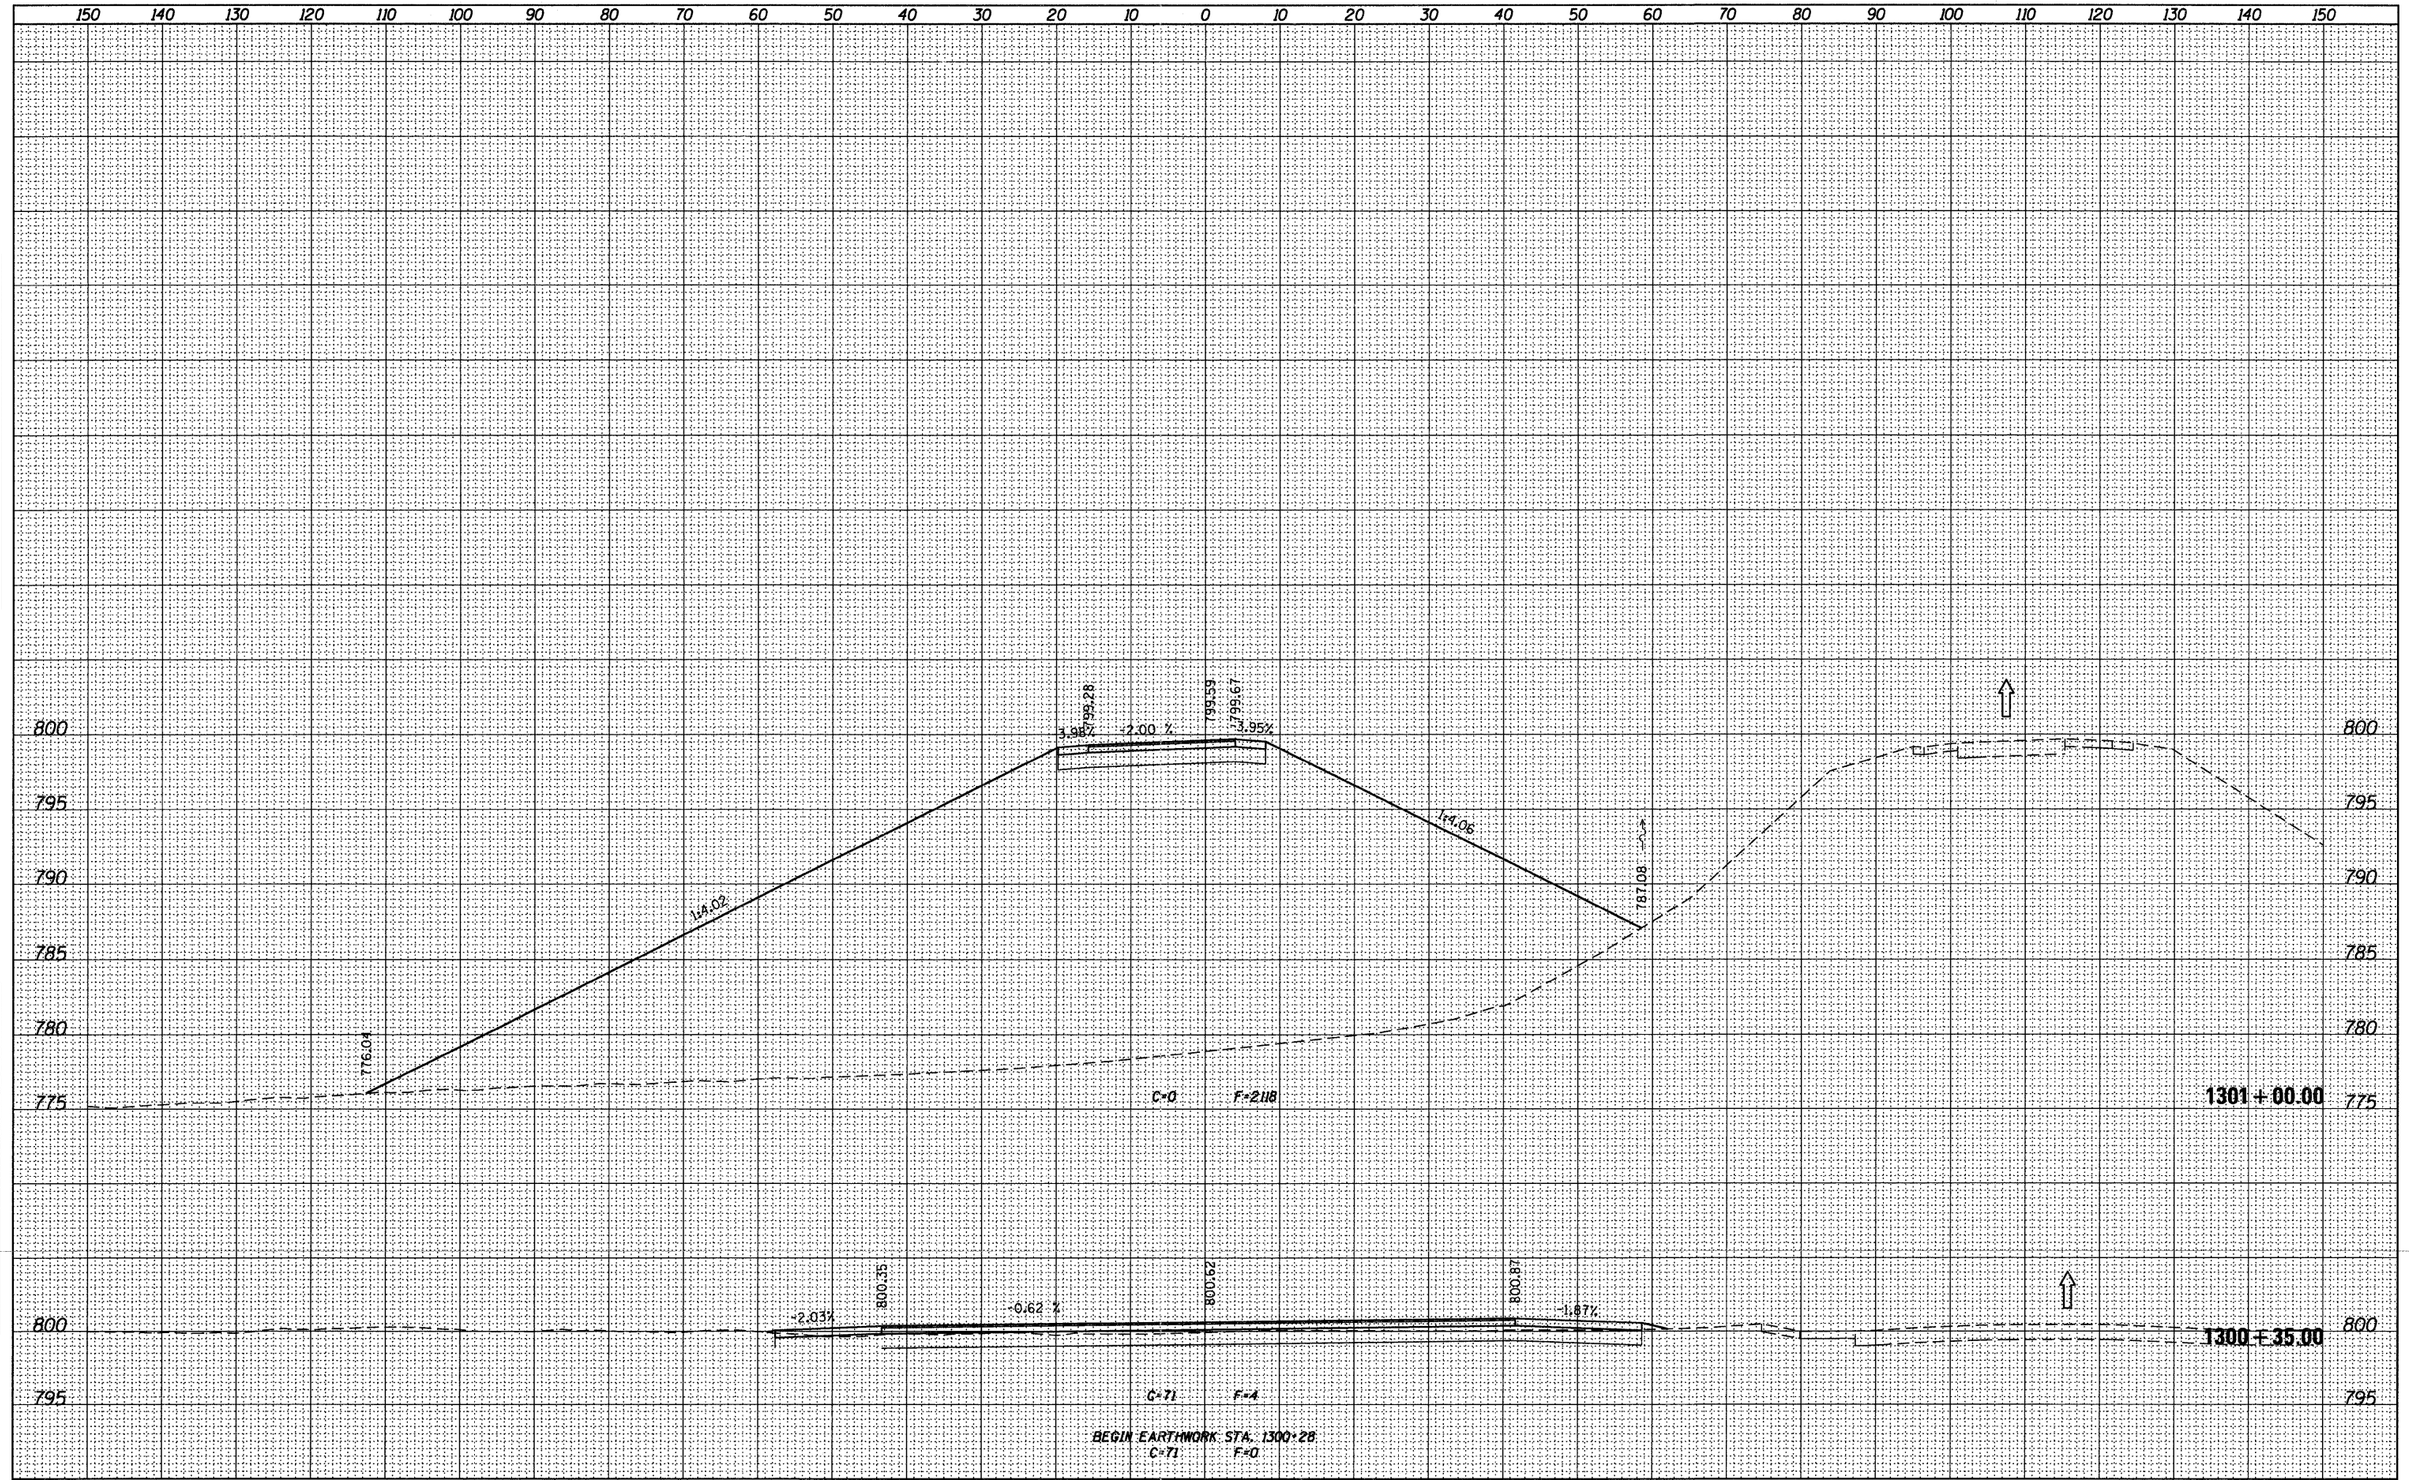

McClure Engineering Associates, Inc. / LOCHNER HNTB LOCHNER, INC., CHICAGO, ILLINOIS	USER NAME = _USERNAME_	DESIGNED - MM	REVISED -	STATE OF ILLINOIS DEPARTMENT OF TRANSPORTATION	CROSS SECTIONS ROCKTON RD NE RAMP – STAGE 1A
RWA Regina Webster & Associates, Inc. / GURGO ENGINEERING INC.	FILE NAME = sht-xssht1ramp-stg1A.dgn	DRAWN - MS	REVISED -		
	PLOT SCALE = 10.0000 ' / in.	CHECKED - MM	REVISED -		
	PLOT DATE = 10/19/2011	DATE - 10/21/2011	REVISED -		SCALE: H: 1"=10' V: 1"=5' / SHEET NO. 1 OF 5 SHEETS / STA. 1300+35.00 TO STA. 1301+00.00

F.A.I. RTE.	SECTION	COUNTY	TOTAL SHEETS	SHEET NO.
90	(X2-1)R	WINNEBAGO	510	489
		CONTRACT NO. 64C29		
	ILLINOIS	FED. AID PROJECT		