FINAL SURVEY	BY	DATE
SURVEYED		
PLOTTED		
DESIGNED		
NOTE BOOK		
NO.	AREAS CHECKED	

ORIGINAL SURVEY	BY	DATE
SURVEYED		
PLOTTED		
DESIGNED		
NOTE BOOK		
NO.	AREAS CHECKED	

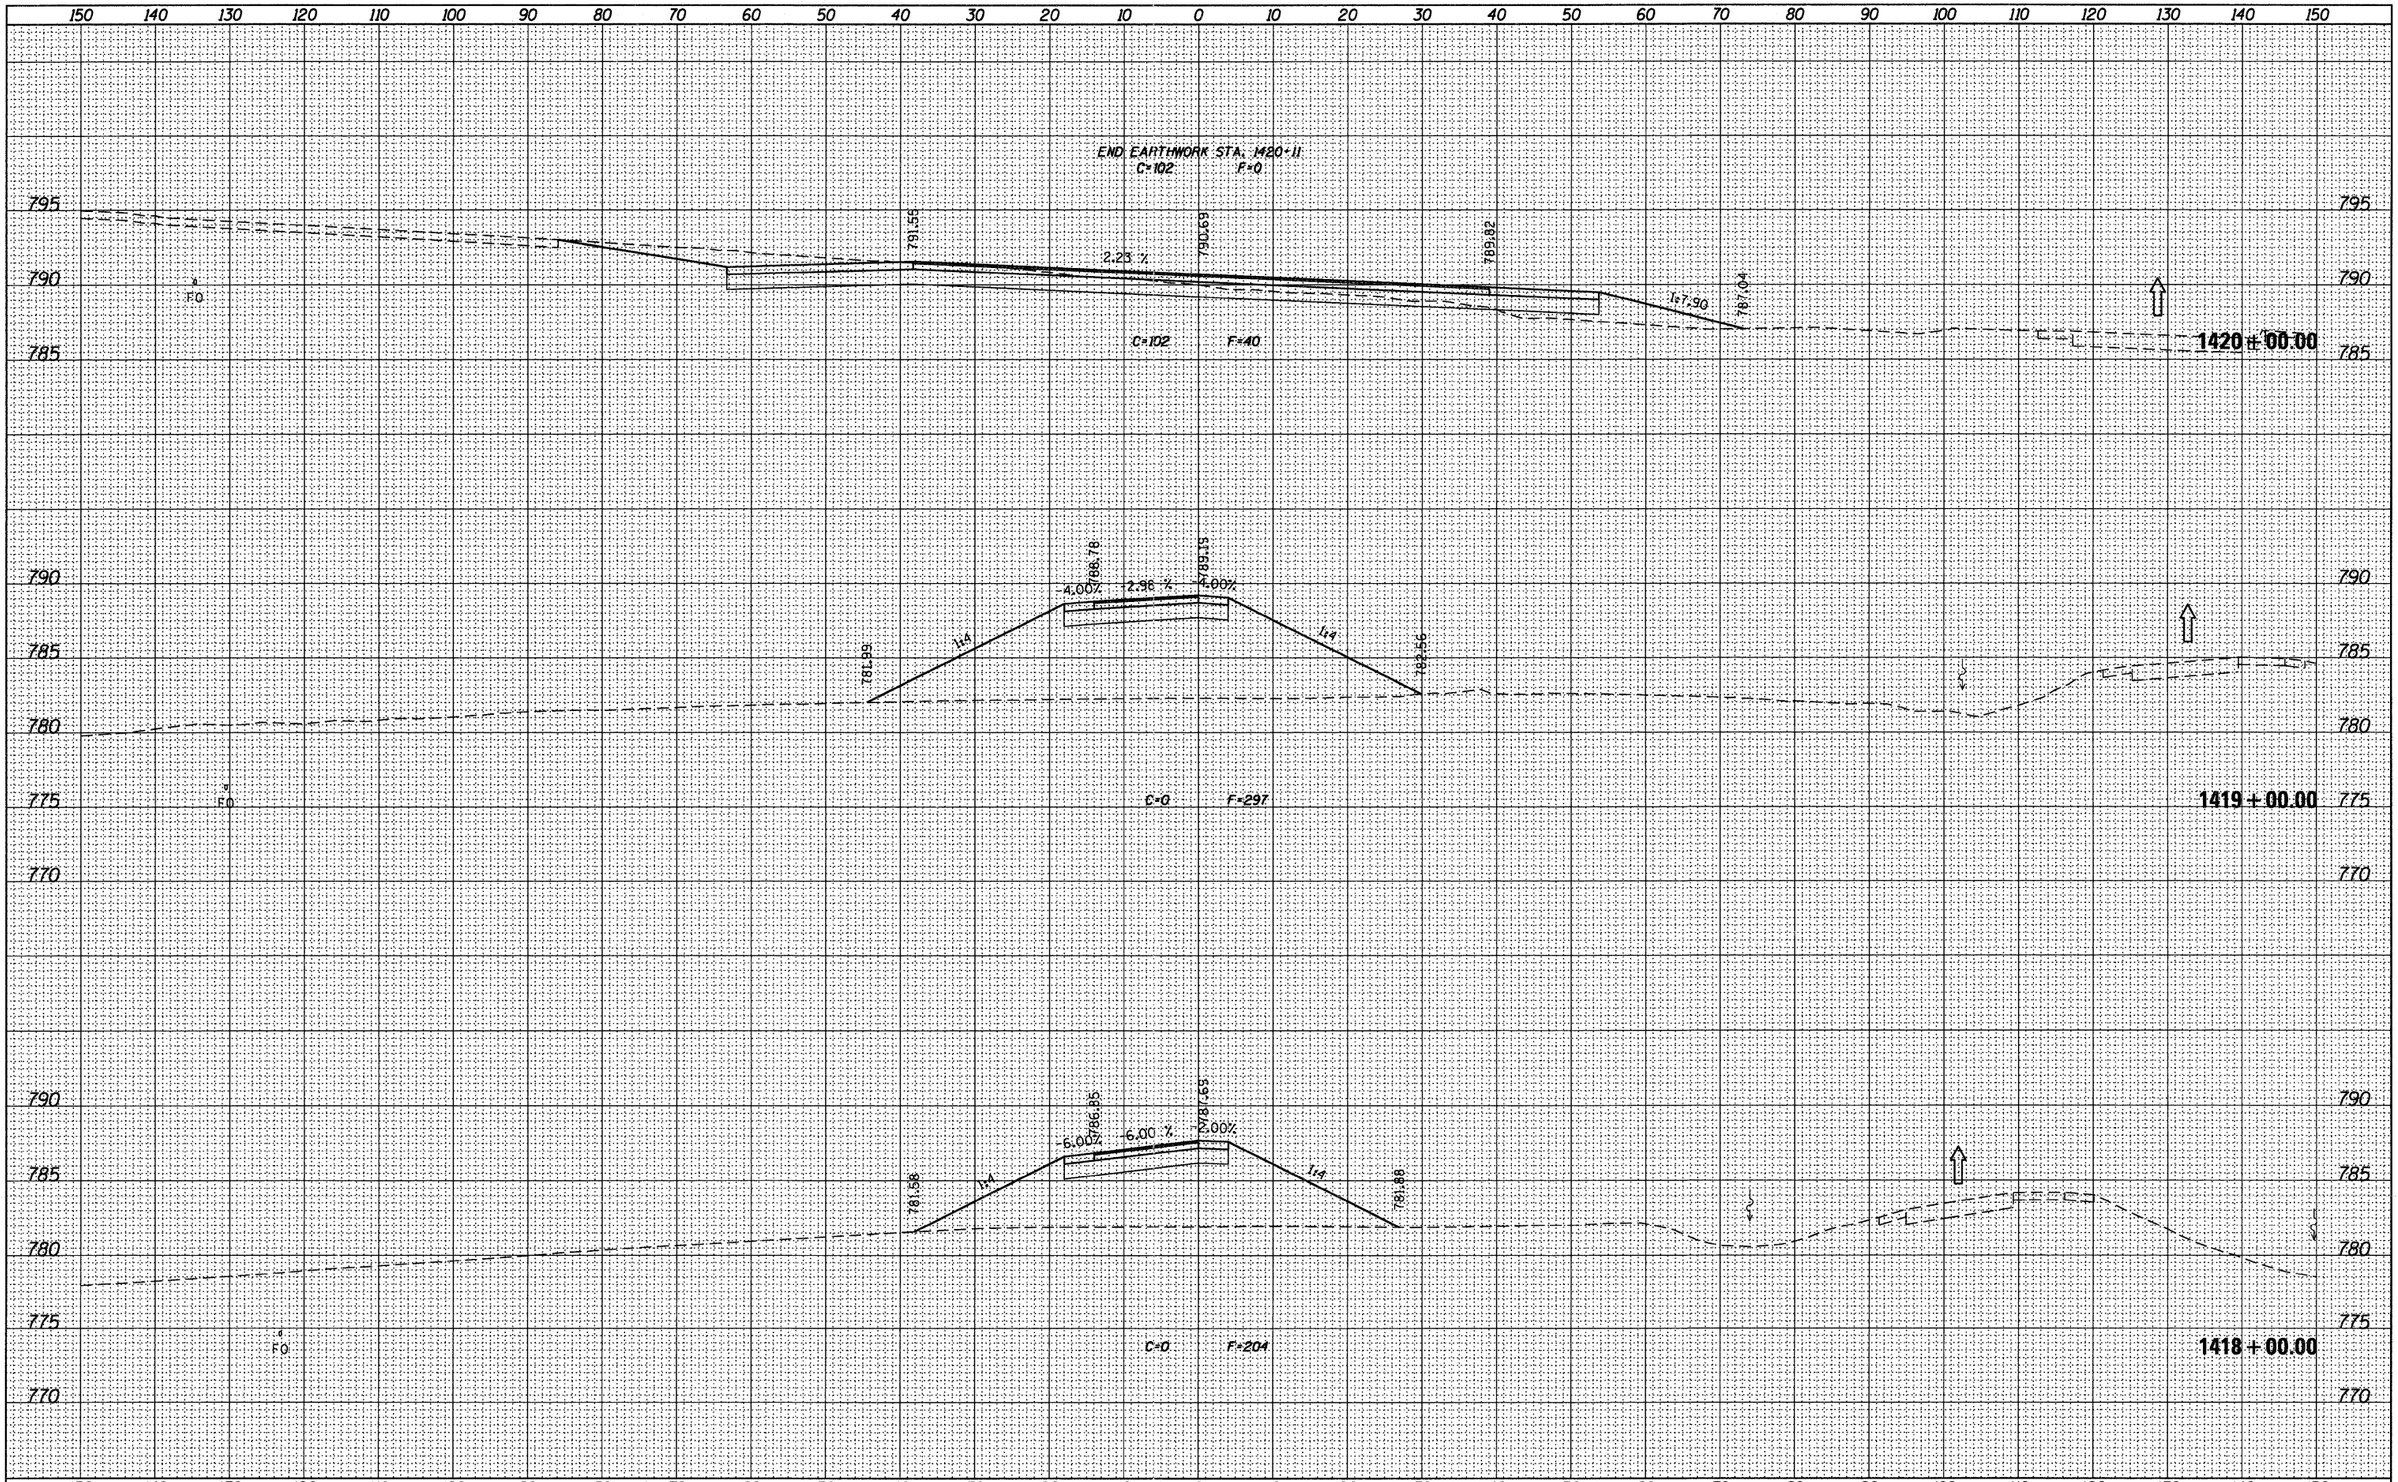

McClure Engineering Associates, Inc. / LOCHNER H.W. LOCHNER, INC. CHICAGO, ILLINOIS / RWA Regina Webster & Associates, Inc. / QUIGG ENGINEERING INC.	USER NAME = _USERNAME_	DESIGNED - MM	REVISED -	STATE OF ILLINOIS DEPARTMENT OF TRANSPORTATION	CROSS SECTIONS ROCKTON RD NW RAMP – STAGE 2 PRE-STAGE
	FILE NAME = sht-xssht nwramp-stg2pre.dgn	DRAWN - MS	REVISED -		
	PLOT SCALE = 10.0000 ' / in.	CHECKED - MM	REVISED -		
	PLOT DATE = 10/19/2011	DATE - 10/21/2011	REVISED -		SCALE: H: 1"=10' V: 1"=5' / SHEET NO. 4 OF 4 SHEETS / STA. 1418+00.00 TO STA. 1420+00.00

F.A.I. RTE.	SECTION	COUNTY	TOTAL SHEETS	SHEET NO.
90	(X2-1)R	WINNEBAGO	510	503
		CONTRACT NO. 64C29		
	ILLINOIS	FED. AID PROJECT		