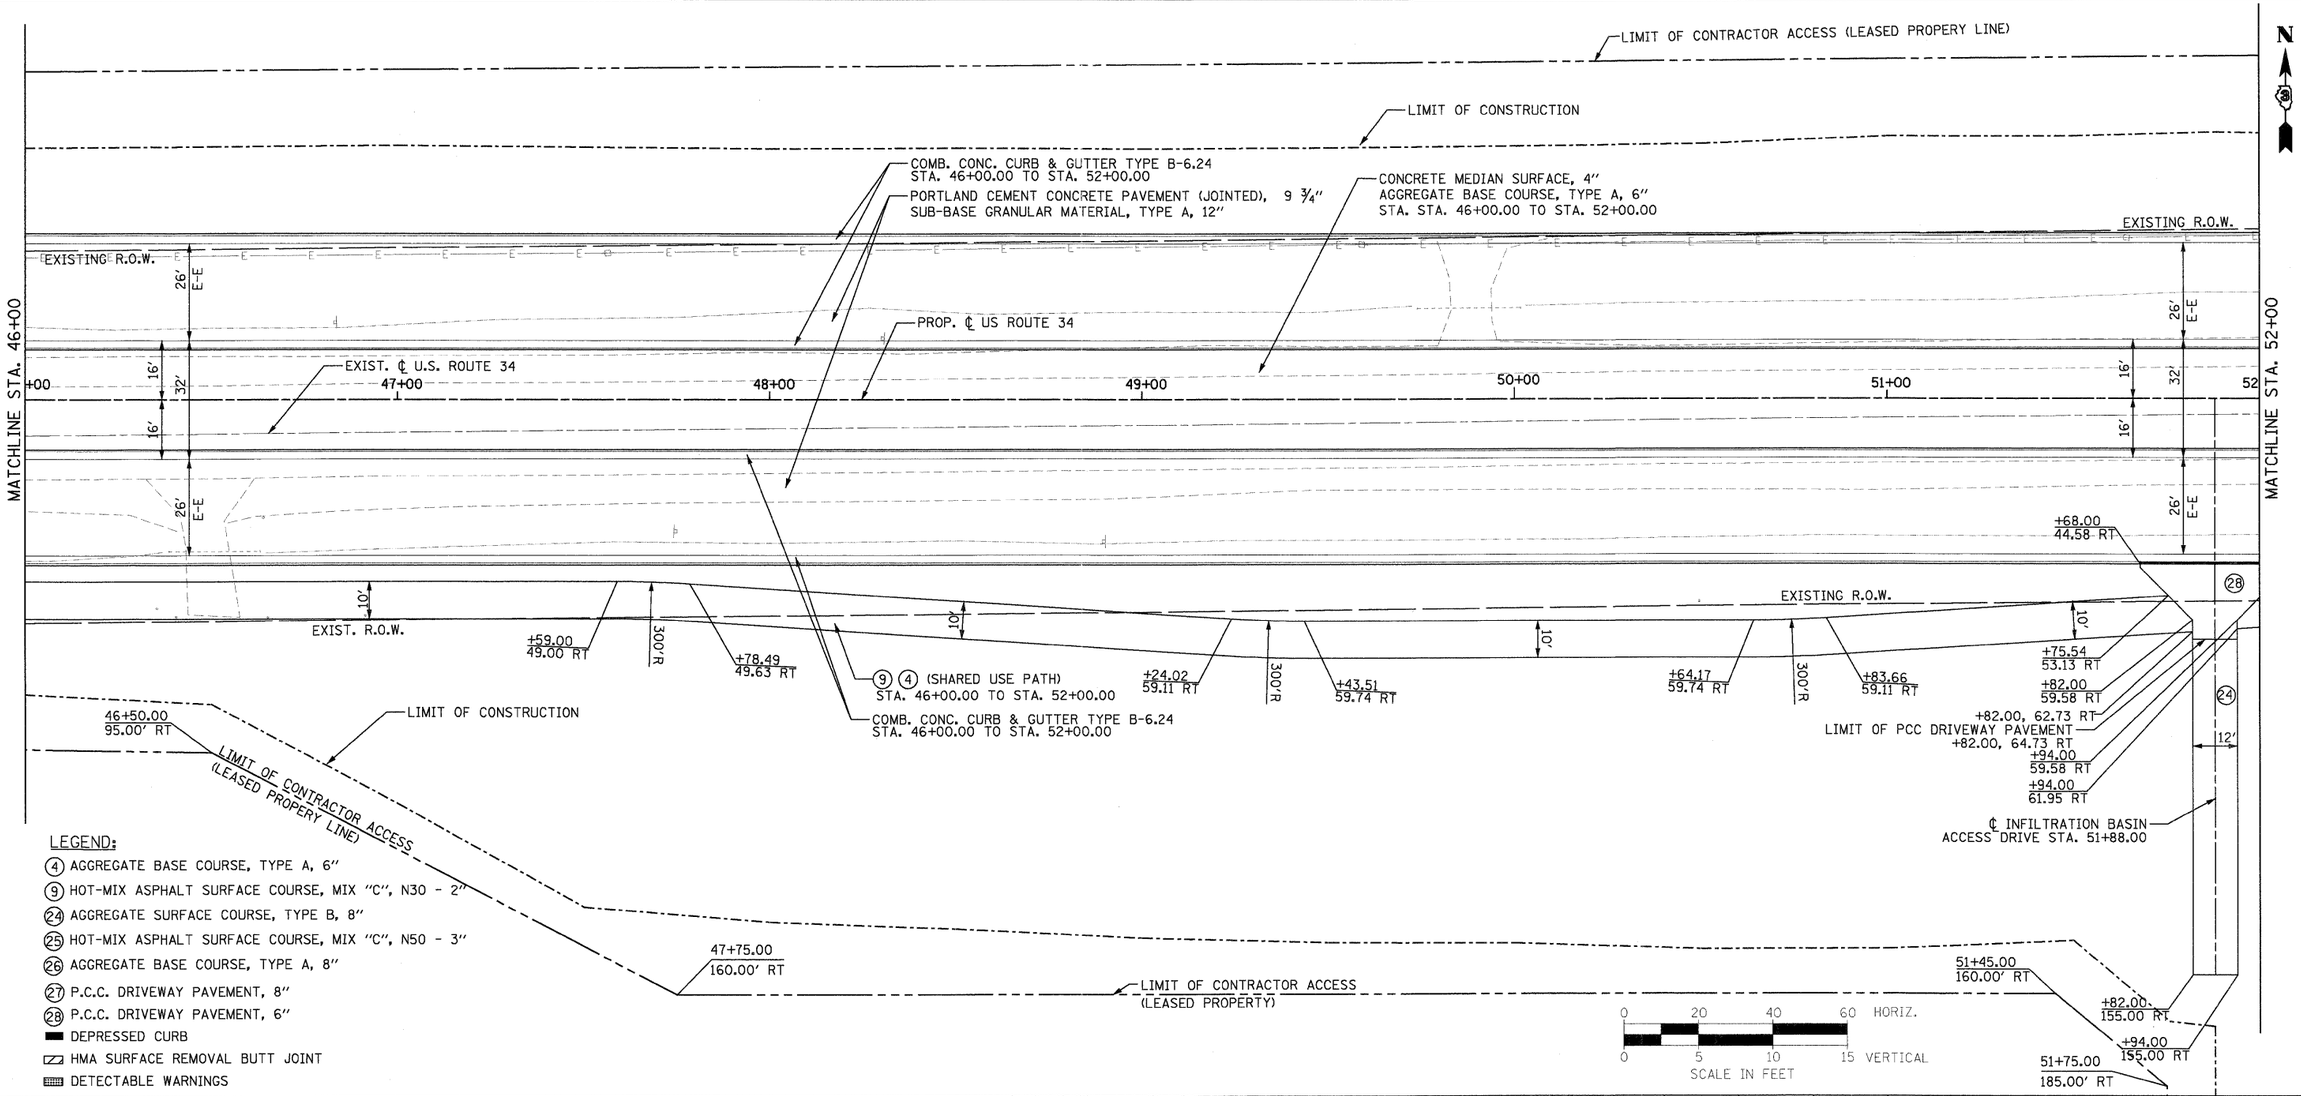

LEGEND:

- (4) AGGREGATE BASE COURSE, TYPE A, 6"
- (9) HOT-MIX ASPHALT SURFACE COURSE, MIX "C", N30 - 2"
- (24) AGGREGATE SURFACE COURSE, TYPE B, 8"
- (25) HOT-MIX ASPHALT SURFACE COURSE, MIX "C", N50 - 3"
- (26) AGGREGATE BASE COURSE, TYPE A, 8"
- (27) P.C.C. DRIVEWAY PAVEMENT, 8"
- (28) P.C.C. DRIVEWAY PAVEMENT, 6"
- DEPRESSED CURB
- HMA SURFACE REMOVAL BUTT JOINT
- DETECTABLE WARNINGS

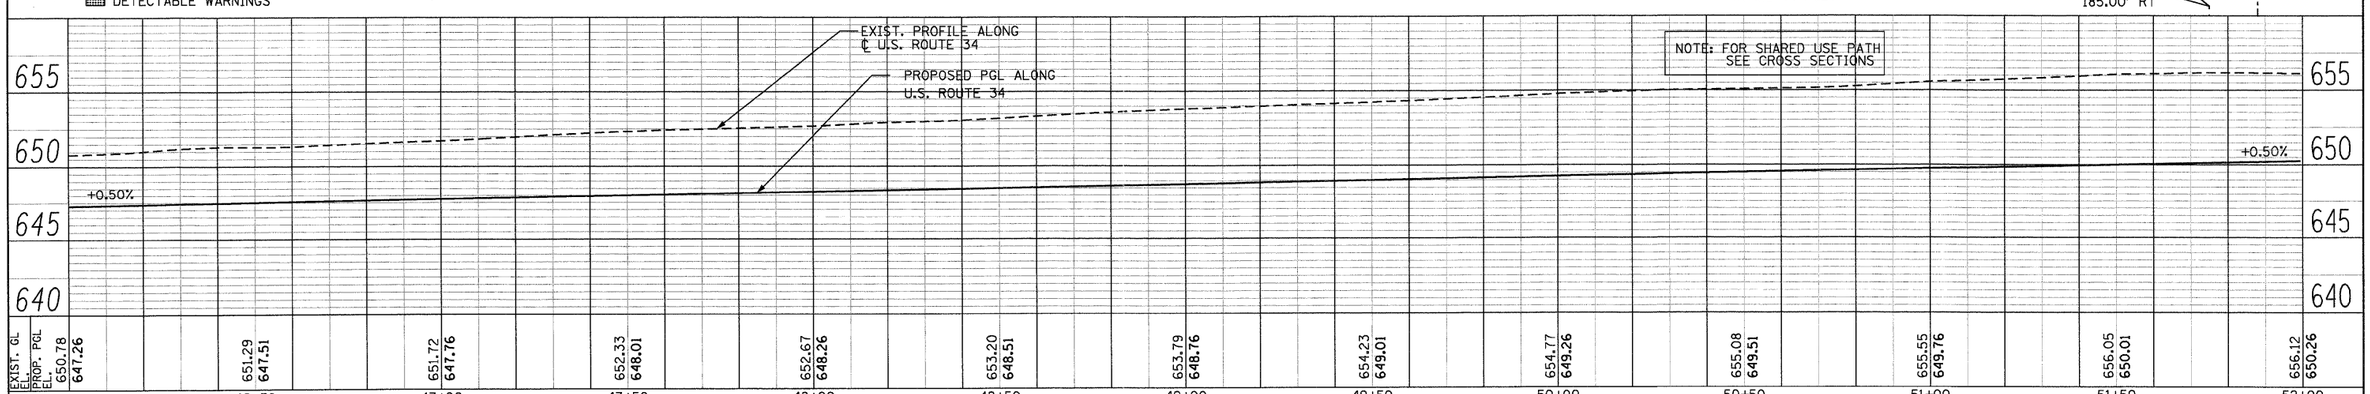

PLAN: SURVEYED / PLOTTED / ALIGNMENT CHECKED / RT. OF WAY CHECKED / CADD FILE NAME / NOTE BOOK NO. / BY / DATE

PROFILE: SURVEYED / PLOTTED / GRADES CHECKED / B.M. NOTED / STRUCTURE NOTAT'NS CHK'D / NOTE BOOK NO. / BY / DATE

PB Americas, Inc. 230 WEST MONROE STREET, SUITE 900 CHICAGO, IL. 60606 (312)782-8150	FILE NAME = D366985-sht-8plnprf.dgn	DESIGNED - MMS	REVISED -	STATE OF ILLINOIS DEPARTMENT OF TRANSPORTATION	U.S. 34 PLAN & PROFILE
		DRAWN - MMS	REVISED -		
	PLOT SCALE = 20	CHECKED - KJB	REVISED -		
	PLOT DATE = 19-AUG-2011 08:14	DATE - 08-18-2011	REVISED -		SCALE:1"=20' Horiz PNP - 8 OF 27 STA. 46+00 TO STA. 52+00

F.A.P. RTE.	SECTION	COUNTY	TOTAL SHEETS	SHEET NO.
591	13R-2;14R-1 & BR-1(1);15R-1	KENDALL	429	69
	FINAL SUBMITTAL	CONTRACT NO. 66985		
		ILLINOIS FED. AID PROJECT		