LEGEND

① TEMP PVMT MARKING, LINE 4" (WHITE)
② TEMP PVMT MARKING, LINE 4" (YELLOW)
③ TEMP PVMT MARKING, LINE 4" (DOUBLE YELLOW)
④ TEMP PVMT MARKING, LINE 12" (YELLOW)
⑤ TEMP PVMT MARKING, LINE 8" (WHITE)
⑥ TEMP PVMT MARKING, LINE 8" (2' DASH-6' SKIP WHITE)
⑦ TEMP PVMT MARKING, LINE 24" (WHITE)

VERTICAL PANELS AT 50' SPACING IN CURVES AND 100' SPACING IN TANGENTS

WORK ZONE

TEMPORARY PAVEMENT (HMA BINDER IL-19mm) 9"

TRAFFIC FLOW ARROW

TEMPORARY CONCRETE BARRIER

SIGN

BARRICADE TYPE II OR DRUM WITH STEADY BURN MONODIRECTIONAL LIGHT @ 50' C-C ON TAPER AND 100' C-C ON TANGENT OR AS SHOWN ON THE PLAN

BARRICADE TYPE III WITH FLASHING MONODIRECTIONAL LIGHTS

ARROW BOARD

IMPACT ATTENUATORS, TEMPORARY (SEVERE USE,NARROW), TEST LEVEL 3

TEMPORARY SEEDING

EROSION CONTROL BLANKET

SEDIMENTATION BASIN

⑧ PAVEMENT PATCHES

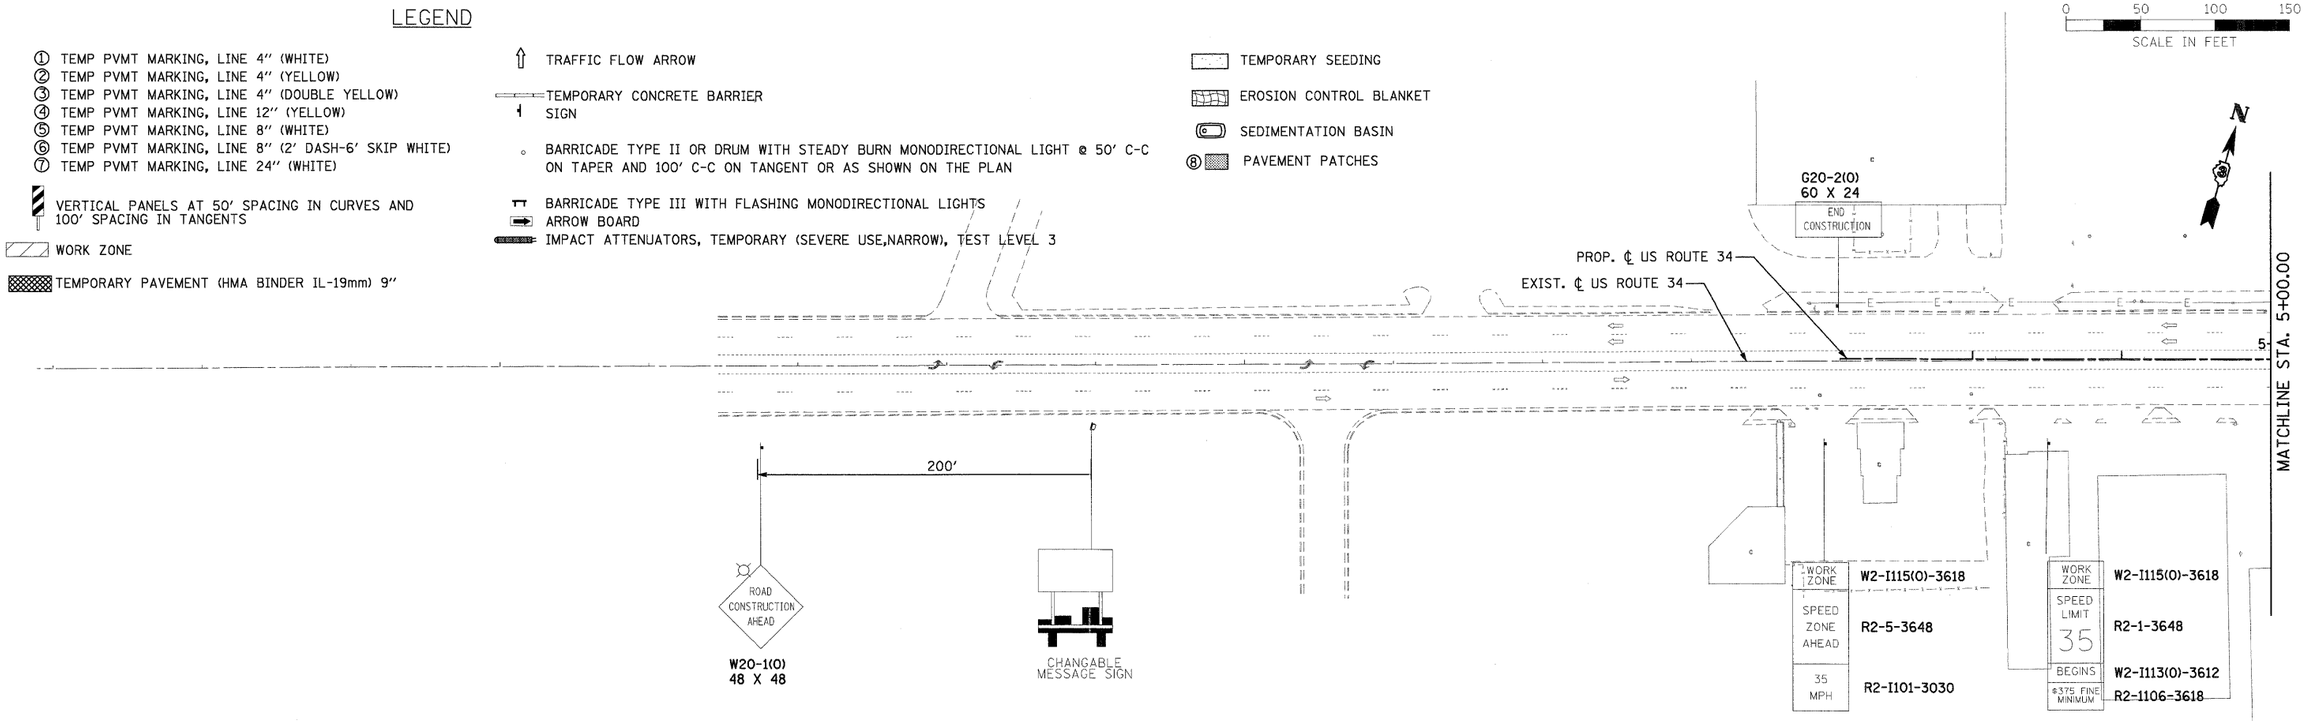

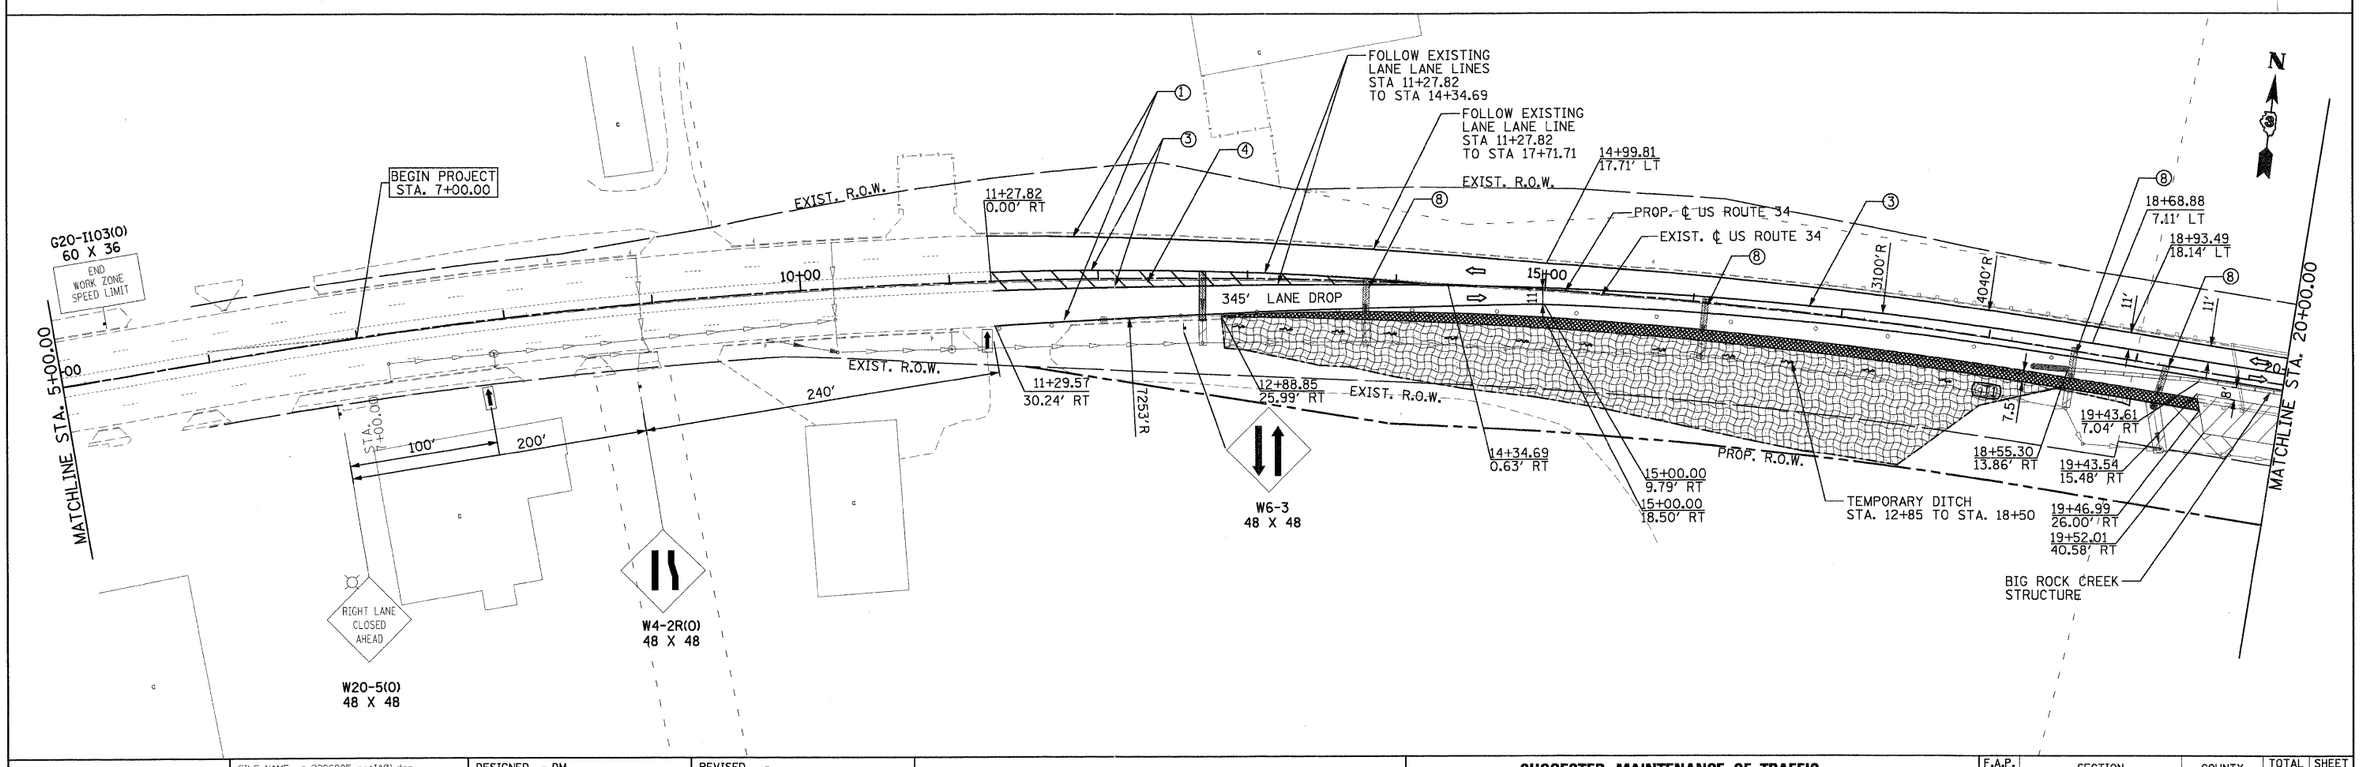

PB Americas, Inc.
230 WEST MONROE STREET, SUITE 900
CHICAGO, IL. 60606
(312)782-8150

FILE NAME = 0366985-motIA01.dgn	DESIGNED - DM	REVISED -
	DRAWN - MMS	REVISED -
PLOT SCALE = 50	CHECKED - KJB	REVISED -
PLOT DATE = 19-AUG-2011 08:16	DATE - 08-18-2011	REVISED -

STATE OF ILLINOIS
DEPARTMENT OF TRANSPORTATION

SUGGESTED MAINTENANCE OF TRAFFIC
US ROUTE 34 – STAGE IA

SCALE: 1" = 50' | MOT - 7 OF 66 | STA. BEGIN TO STA. 20+00

F.A.P. RTE.	SECTION	COUNTY	TOTAL SHEETS	SHEET NO.
591	13R-2,14R-1 & BR-1(1),15R-1	KENDALL	429	95
	FINAL SUBMITTAL	CONTRACT NO. 66985		
	ILLINOIS FED. AID PROJECT			