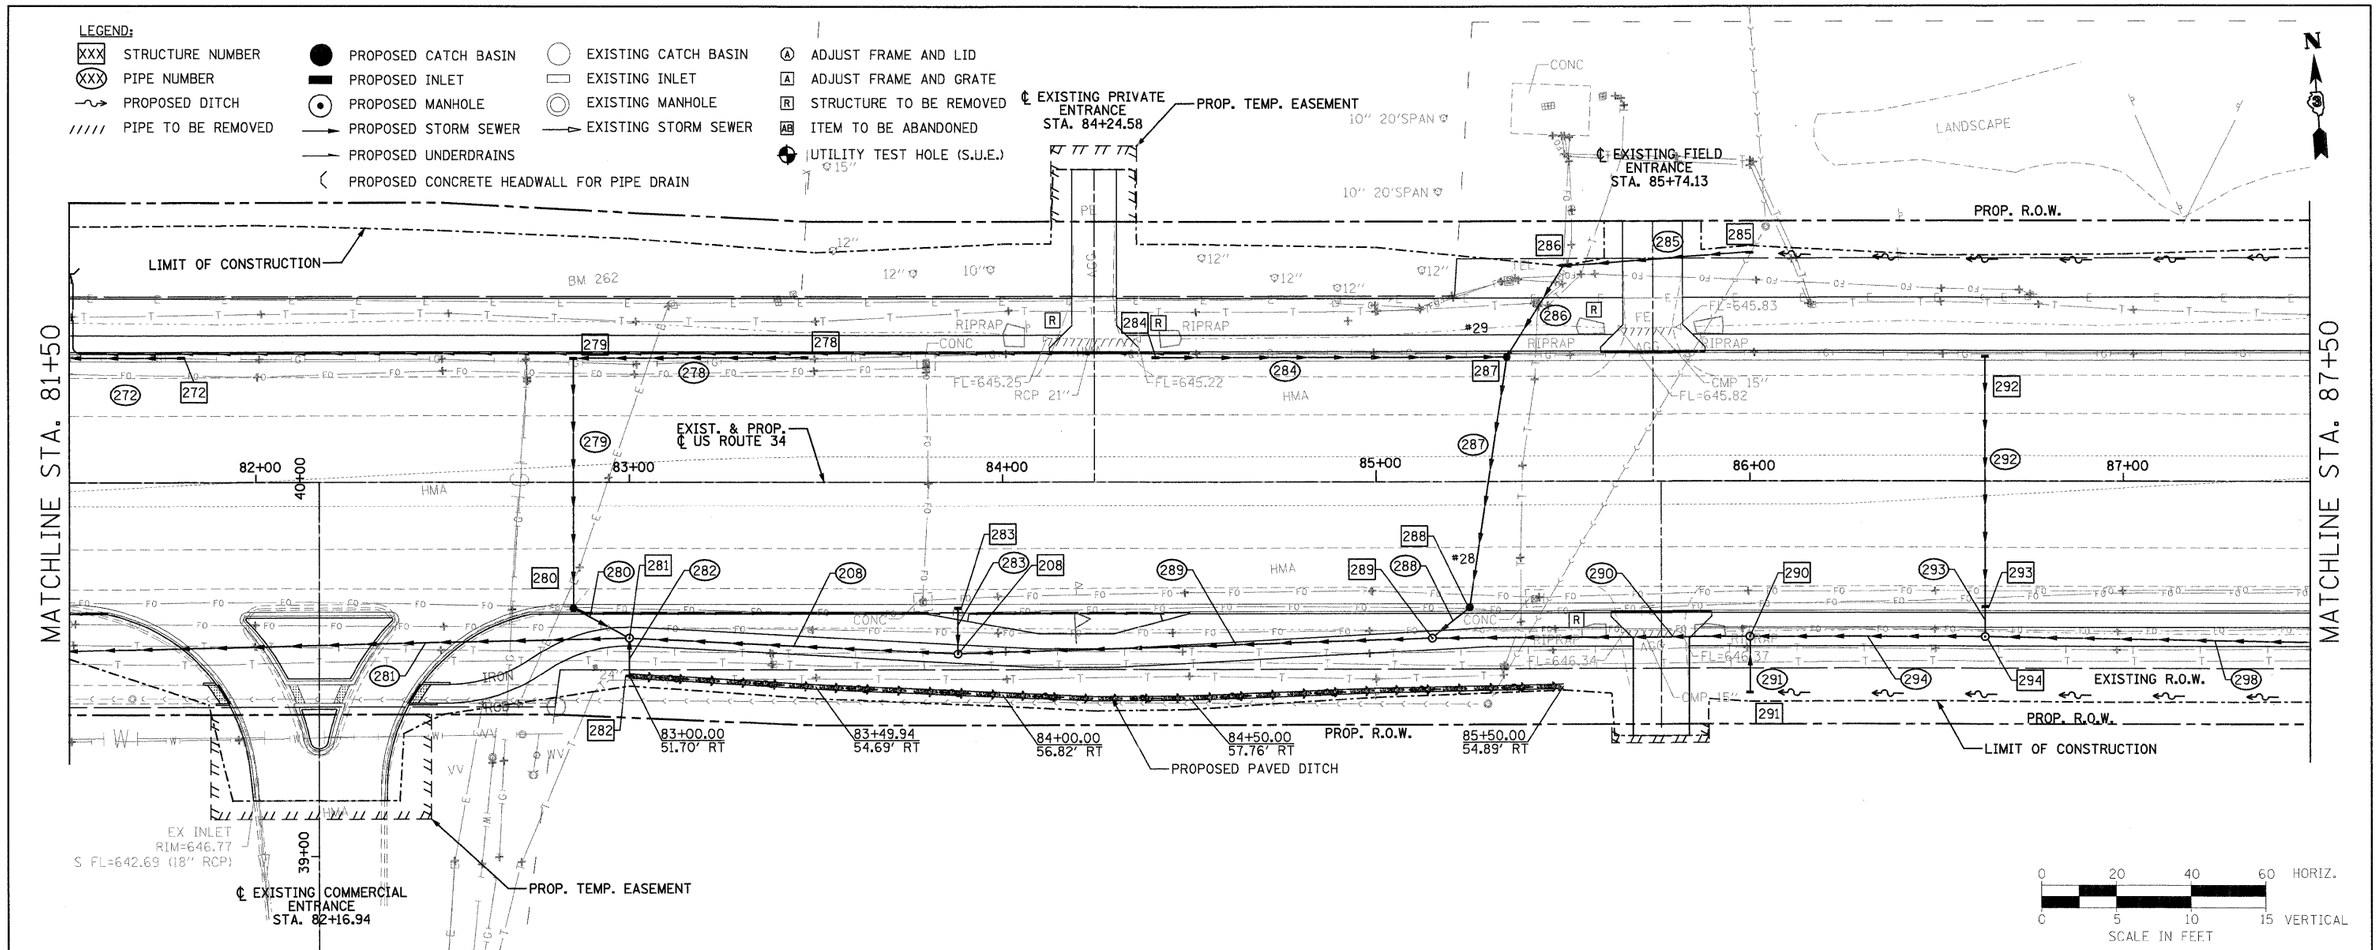

PB Americas, Inc.
230 WEST MONROE STREET, SUITE 900
CHICAGO, IL. 60606
(312)782-8150

FILE NAME = D366985-sht-14drain.dgn	DESIGNED - RJD	REVISED -	
	DRAWN - RJD	REVISED -	
PLOT SCALE =	CHECKED - PMK	REVISED -	
PLOT DATE = 19-AUG-2011 08:21	DATE - 08-18-2011	REVISED -	

STATE OF ILLINOIS
DEPARTMENT OF TRANSPORTATION

DRAINAGE PLAN & PROFILE
US ROUTE 34

SCALE: AS SHOWN | DRNG - 14 OF 28 | STA. 81+50 TO STA. 87+50

F.A.P. RTE.	SECTION	COUNTY	TOTAL SHEETS	SHEET NO.
591	13R-2;14R-1 & BR-1(1);15R-1	KENDALL	429	177
	FINAL SUBMITTAL	CONTRACT NO. 66985		
		ILLINOIS FED. AID PROJECT		