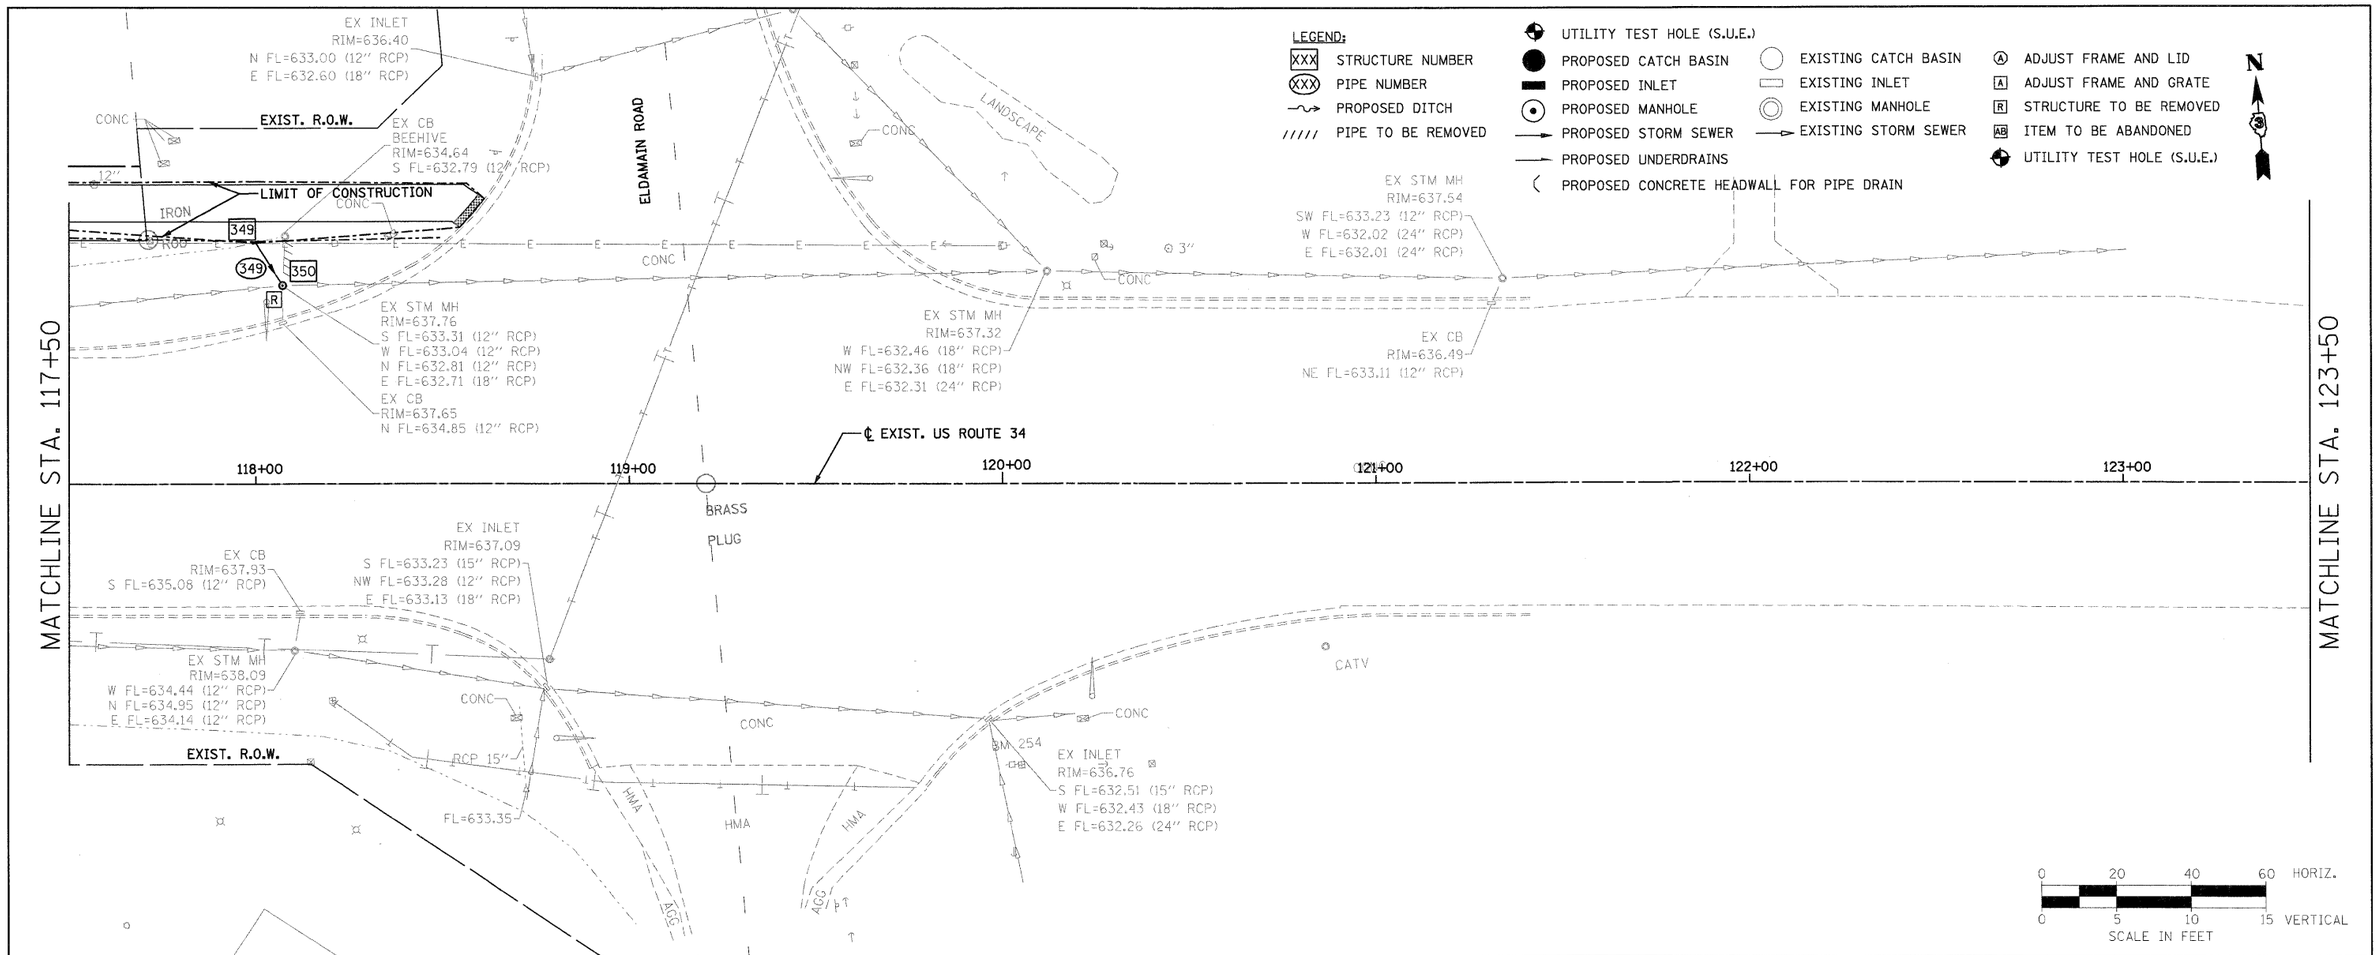

PLAN
NOTE BOOK NO.
SURVEYED
PLOTTED
ALIGNMENT CHECKED
RT. OF WAY CHECKED
CADD FILE NAME
BY
DATE

PROFILE
NOTE BOOK NO.
SURVEYED
PLOTTED
GRADES CHECKED
B.M. NOTED
STRUCTURE NOTAT'NS CHK'D
BY
DATE

$FILEL$

PB Americas, Inc.
230 WEST MONROE STREET,
SUITE 900
CHICAGO, IL. 60606
(312)782-8150

FILE NAME = D366985-sht-20drain.dgn	DESIGNED - RJD	REVISED -
	DRAWN - RJD	REVISED -
PLOT SCALE =	CHECKED - PMK	REVISED -
PLOT DATE = 19-AUG-2011 08:21	DATE - 08-18-2011	REVISED -

STATE OF ILLINOIS
DEPARTMENT OF TRANSPORTATION

DRAINAGE PLAN & PROFILE
US ROUTE 34

SCALE: AS SHOWN | DRNG - 20 OF 28 | STA. 117+50 TO STA. 125+50

F.A.P. RTE.	SECTION	COUNTY	TOTAL SHEETS	SHEET NO.
591	13R-2;14R-1 & BR-1(1);15R-1	KENDALL	429	183
	FINAL SUBMITTAL	CONTRACT NO. 66985		
		ILLINOIS FED. AID PROJECT		