FINAL SURVEY	SURVEYED	BY	DATE
	PLOTTED		
NOTE BOOK	TEMPLATE		
NO.	AREAS		
	AREAS CHECKED		

ORIGINAL SURVEY	SURVEYED	BY	DATE
	PLOTTED		
NOTE BOOK	TEMPLATE		
NO.	AREAS		
	AREAS CHECKED		

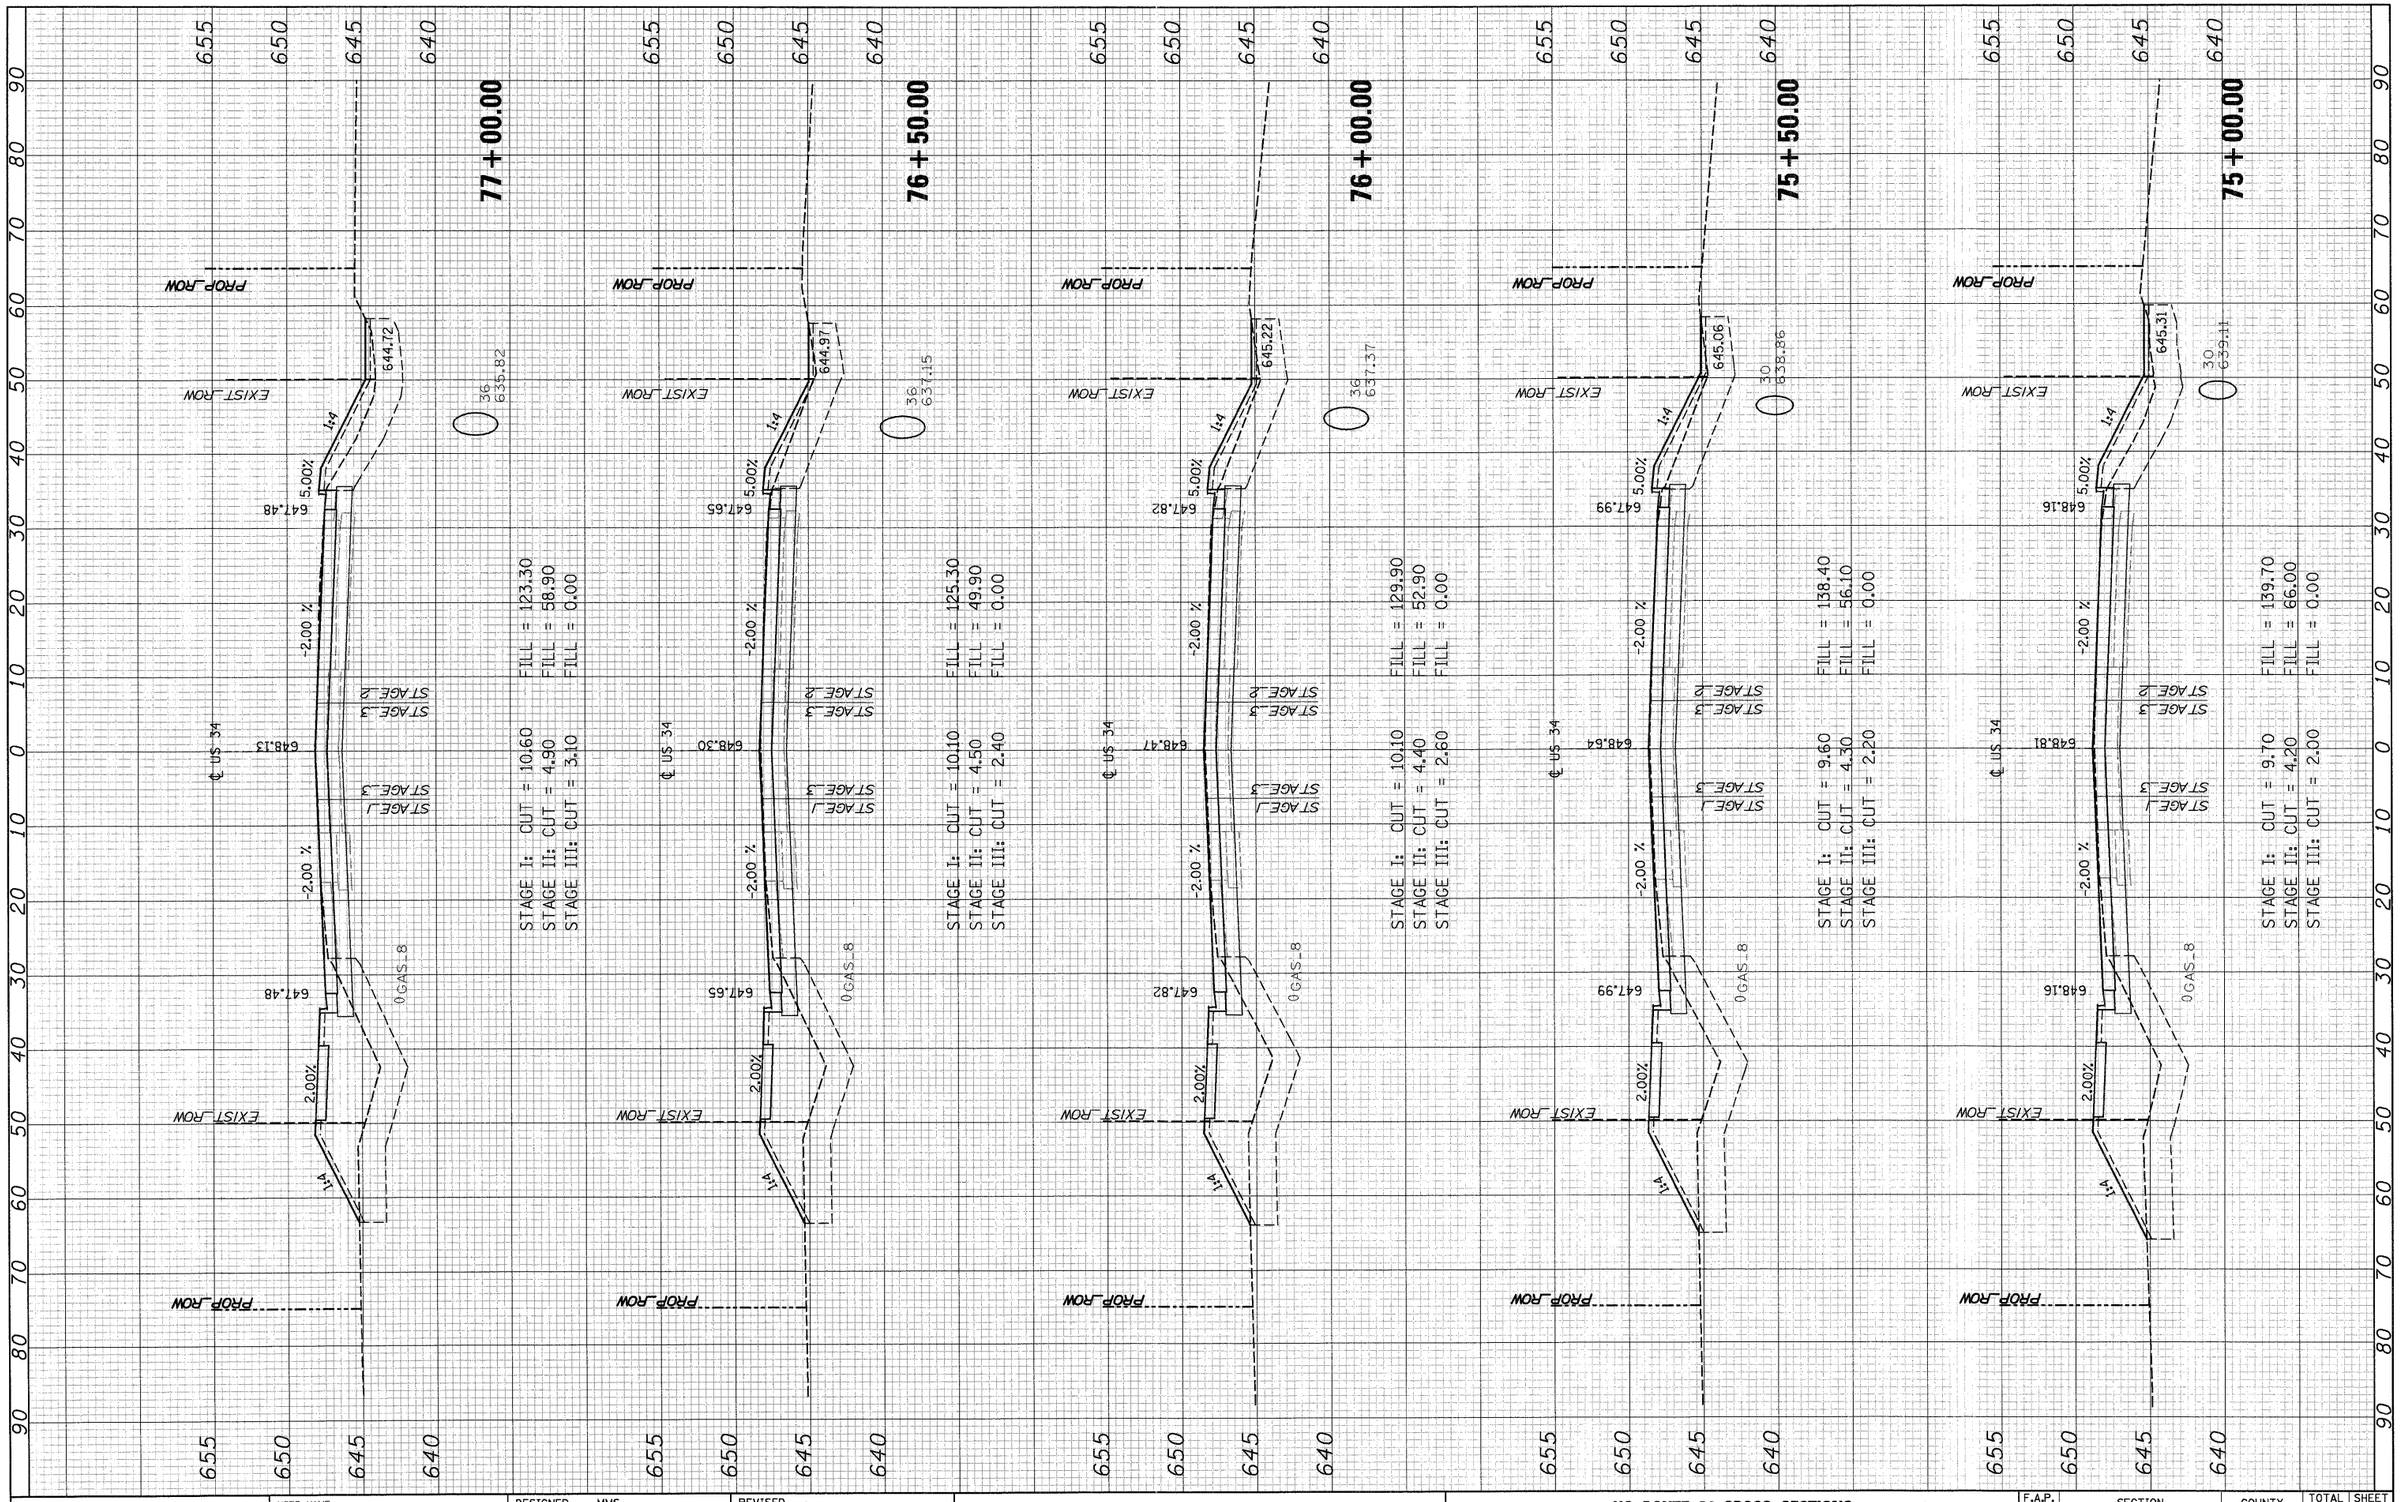

FILE NAME = T:\16829-PrairiePkwy-Ph2\Civil\Plans\Xshts\D3669B5-US34xssheet-FINAL-plotting.dgn	USER NAME =	DESIGNED - MMS	REVISED -
		DRAWN - MMS	REVISED -
	PLOT SCALE =	CHECKED - KJB	REVISED -
	PLOT DATE = 19-AUG-2011 08:52	DATE - 08-18-2011	REVISED -

STATE OF ILLINOIS
DEPARTMENT OF TRANSPORTATION

US ROUTE 34 CROSS SECTIONS

SCALE: | SHEET NO. 59 OF 86 SHEETS | STA. 75+00.00 TO STA. 77+00.00

F.A.P. RTE.	SECTION	COUNTY	TOTAL SHEETS	SHEET NO.
591	13R-2;14R-1 & BR-1(1);15R-1	KENDALL	429	402
		CONTRACT NO. 66985		
	ILLINOIS FED. AID PROJECT			