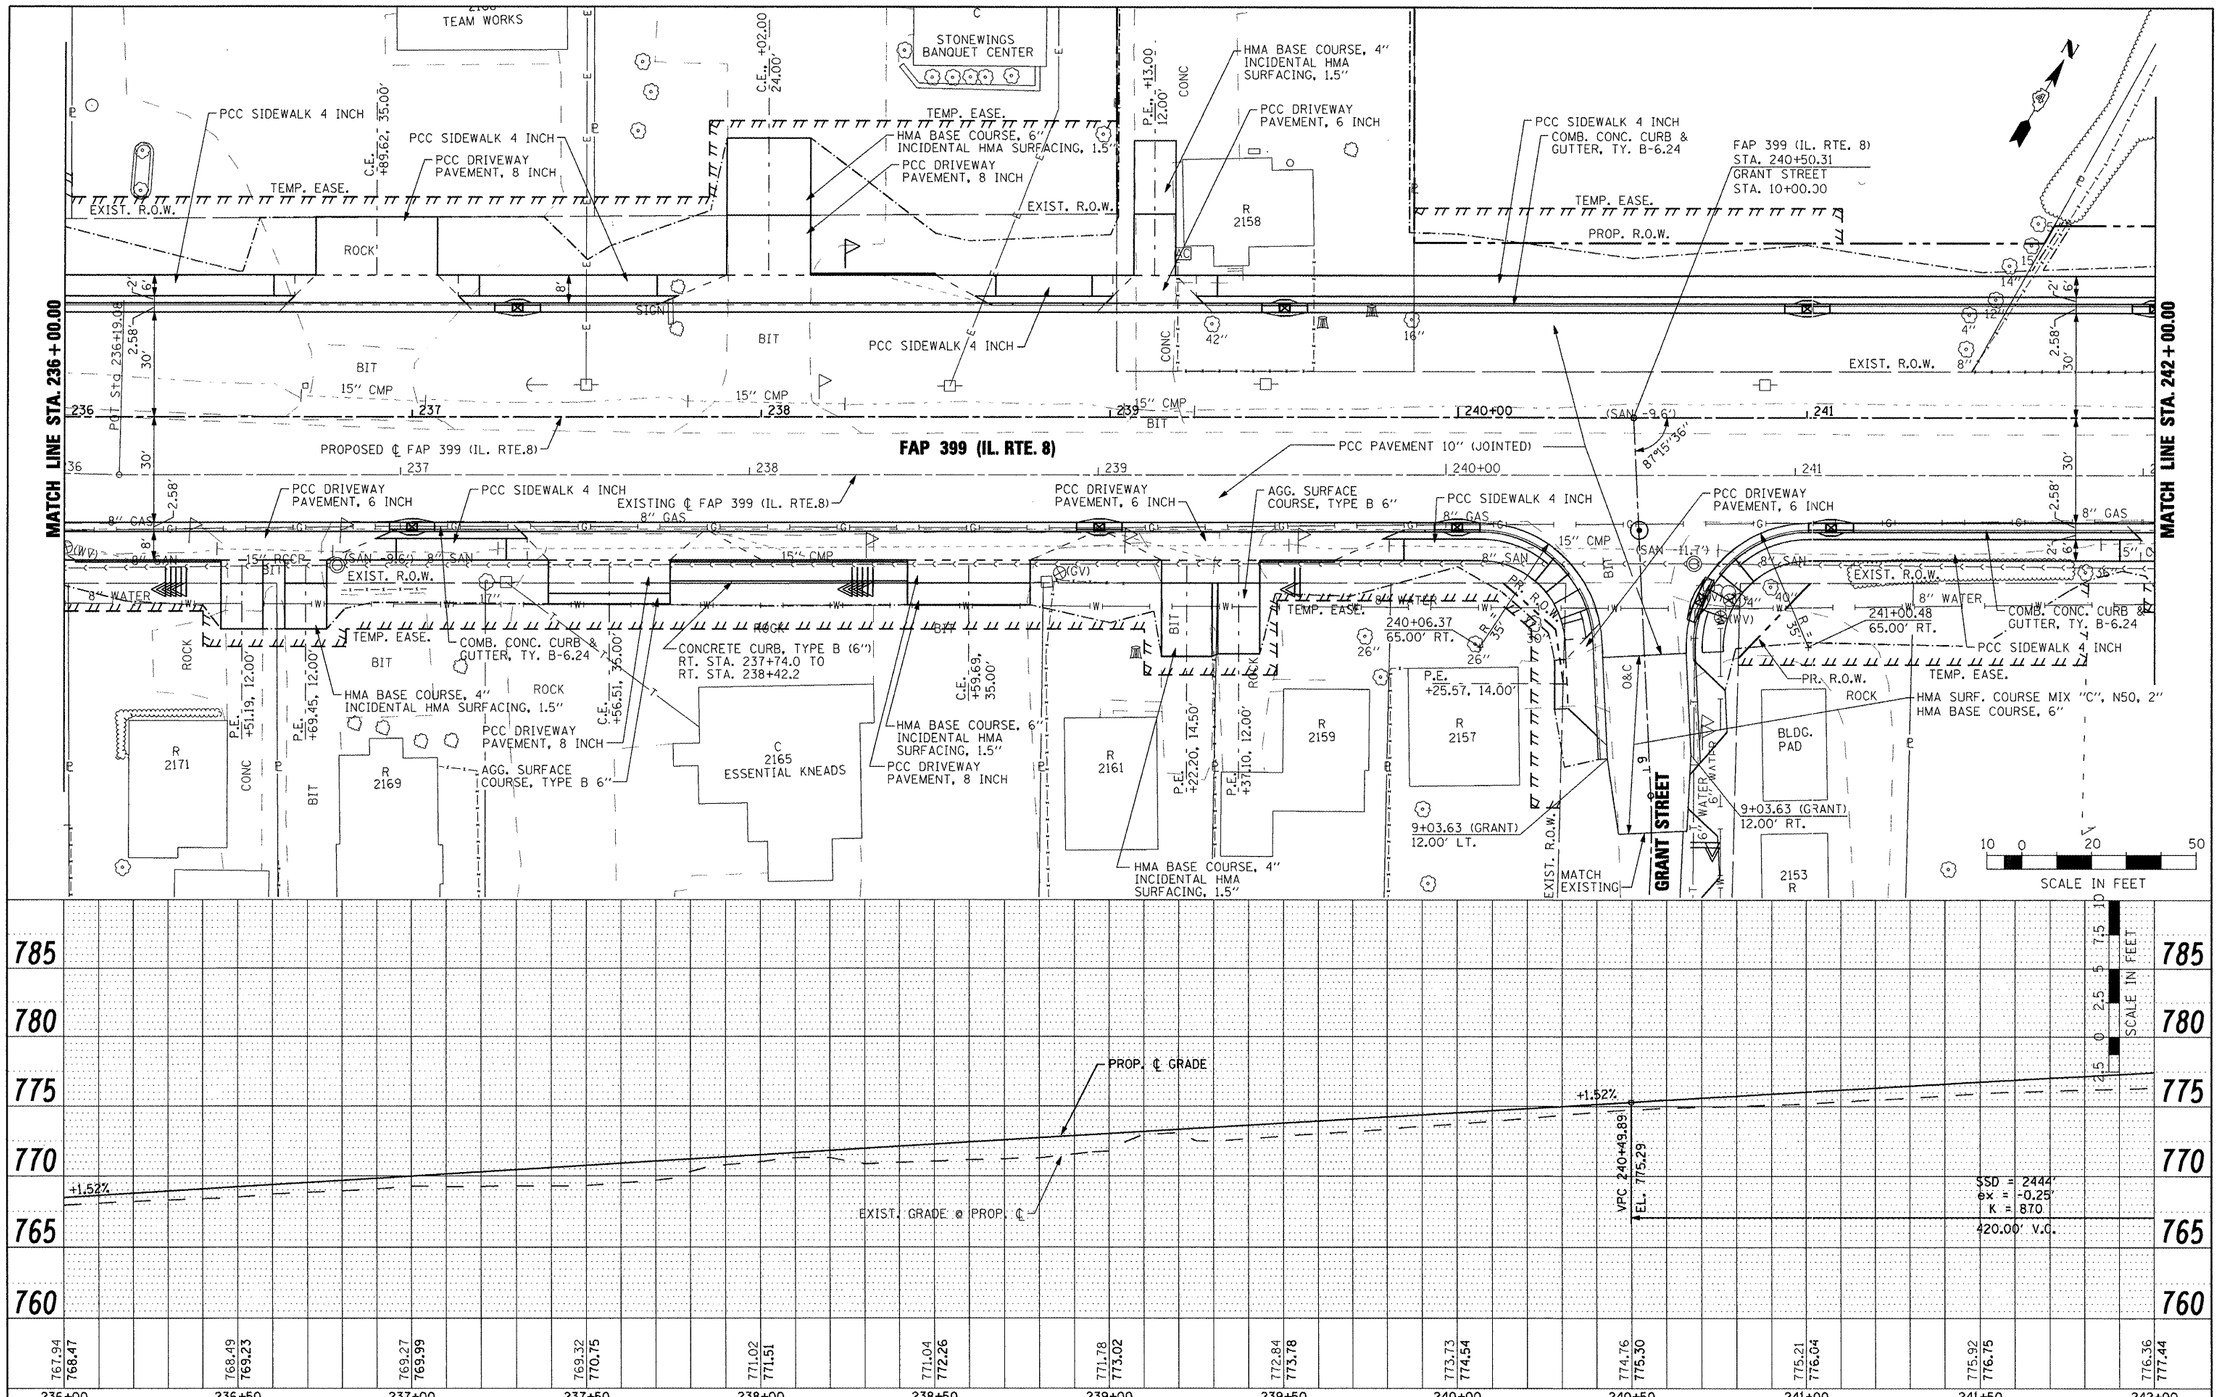

FILE NAME =	USER NAME = IDOT	DESIGNED -	REVISED -
x:\projects\200803566\dgn\D4-Rte8-sht-PLNPRF-7.dgn		DRAWN -	REVISED -
	PLOT SCALE = 40.00 ' / IN.	CHECKED -	REVISED -
	PLOT DATE = 10/21/2011	DATE - 10-21-11	REVISED -

STATE OF ILLINOIS
DEPARTMENT OF TRANSPORTATION

FAP 399 (IL. RTE. 8)
ROADWAY PLAN AND PROFILE

SCALE: AS SHOWN | SHEET NO. OF SHEETS | STA. 236+00.00 TO STA. 242+00.00

F.A.P. RTE.	SECTION	COUNTY	TOTAL SHEETS	SHEET NO.
399	36 R-7	TAZEWELL	390	60

CONTRACT NO. 68370

ILLINOIS FED. AID PROJECT