CURVE: WAGNER PROP 1
PI STA. = 8+47.80
Δ = 5° 32′ 27″ (LT)
D = 9° 48′ 45″
R = 583.90′
T = 28.26′
L = 56.47′
E = 0.68′
P.C. STA = 8+19.54
P.T. STA = 8+76.01

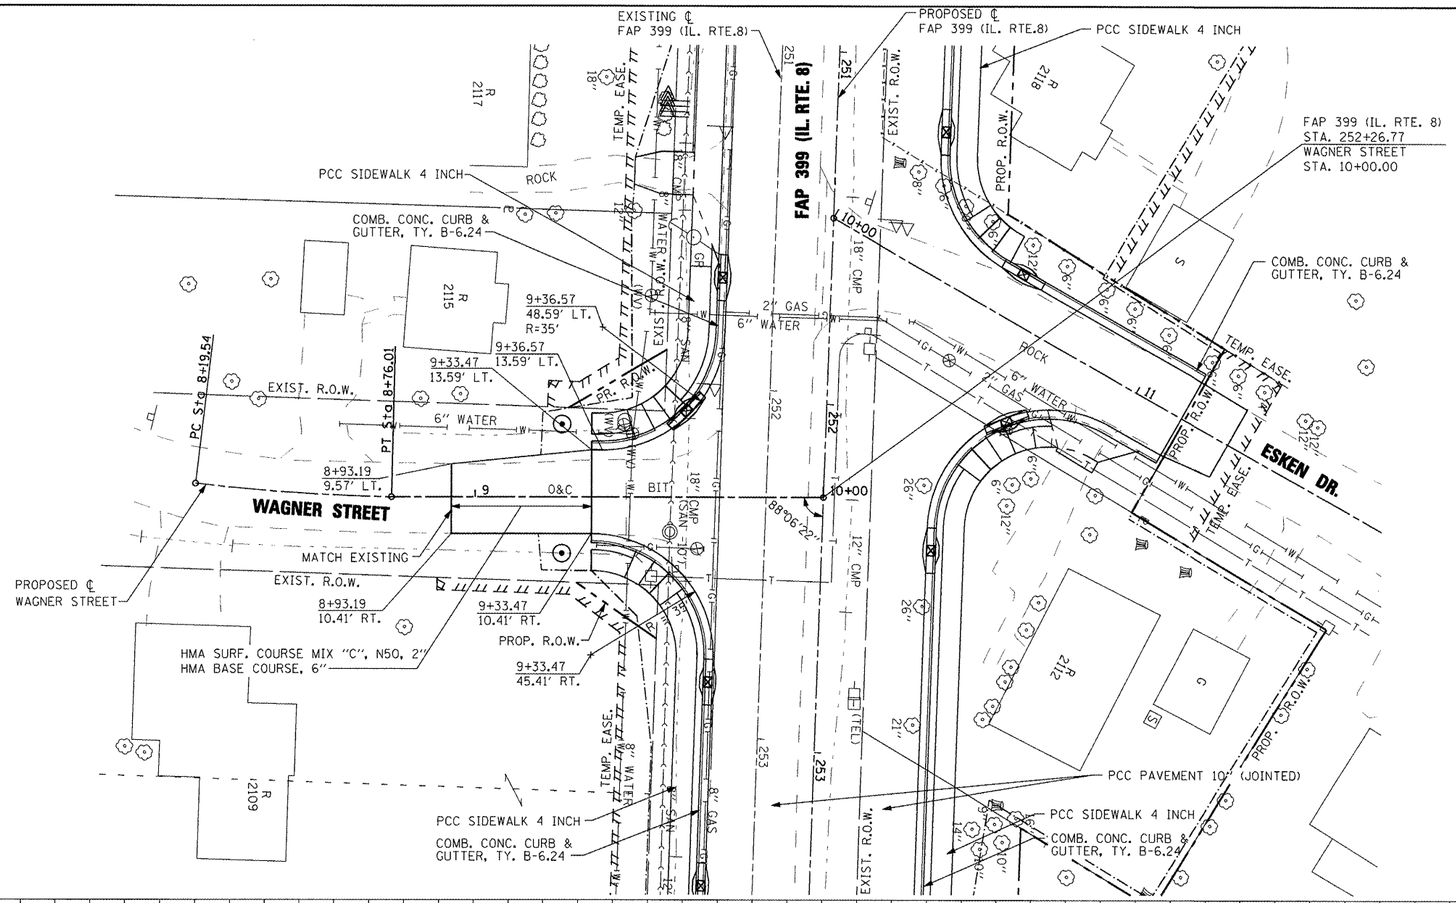

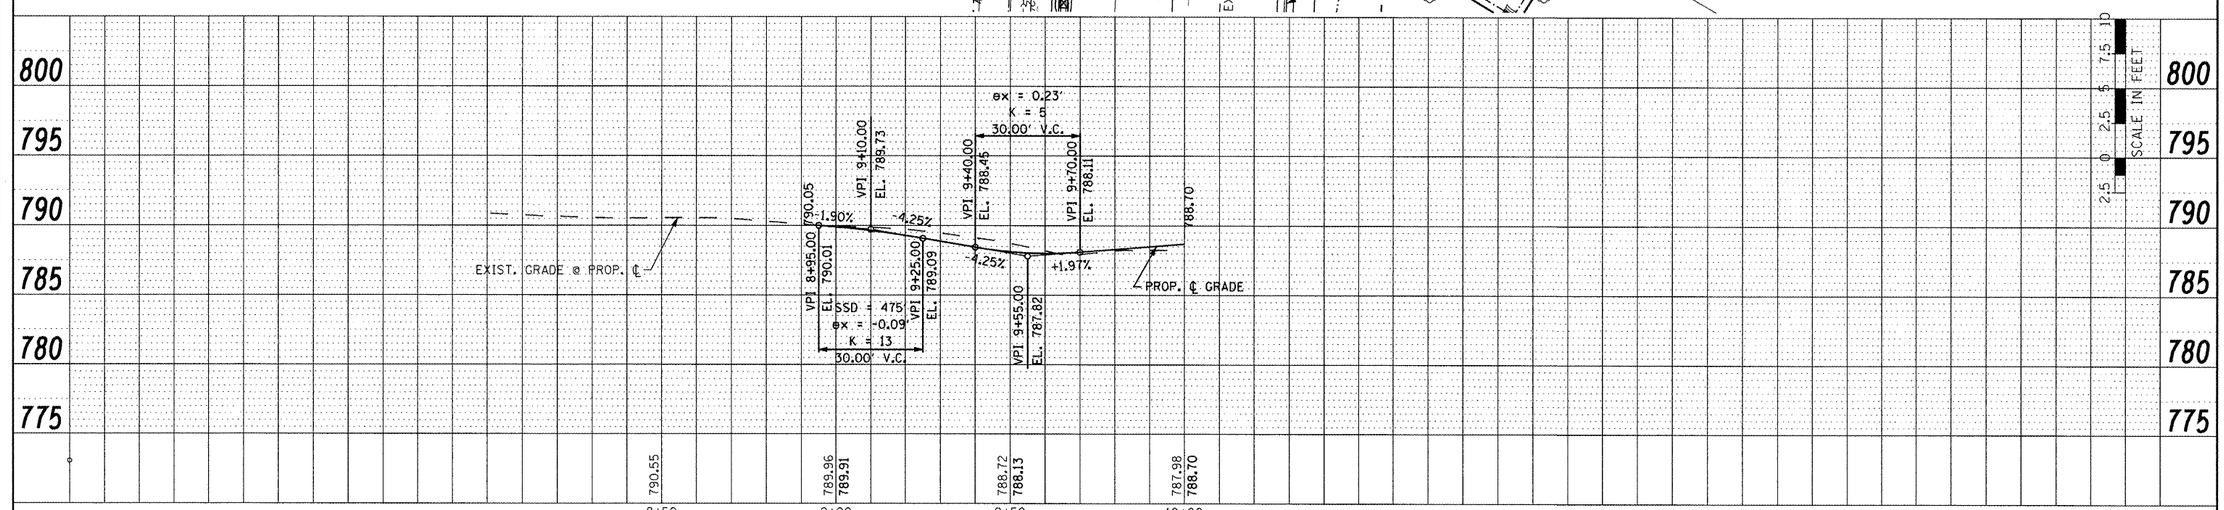

FILE NAME = x:\projects\200803566\dgn\D4-Rte8-sht-PLNPRF-Wagner.dgn	USER NAME = IDOT	DESIGNED -	REVISED -
		DRAWN -	REVISED -
	PLOT SCALE = 40.00 ′ / IN.	CHECKED -	REVISED -
	PLOT DATE = 10/21/2011	DATE - 10-21-11	REVISED -

STATE OF ILLINOIS
DEPARTMENT OF TRANSPORTATION

FAP 399 (IL. RTE. 8)
WAGNER STREET – ROADWAY PLAN AND PROFILE

SCALE: AS SHOWN | SHEET NO. OF SHEETS | STA. 8+19.54 TO STA. 10+00.00

F.A.P. RTE.	SECTION	COUNTY	TOTAL SHEETS	SHEET NO.
399	36 R-7	TAZEWELL	390	73

CONTRACT NO. 68370
ILLINOIS FED. AID PROJECT