PI STA. = 260+19.91
Δ = 5° 01′ 07″ (LT)
D = 0° 41′ 55″
R = 8,202.10′
T = 359.44′
L = 718.43′
E = 7.87′
P.C. STA = 256+60.46
P.T. STA = 263+78.89

EXIST. CURVE IL8EXCL5
PI STA. = 261+01.26
Δ = 5° 01′ 33″ (LT)
D = 1° 00′ 00″
R = 5,729.76′
T = 251.47′
L = 502.61′
E = 5.52′
P.C. STA. = 258+49.79
P.T. STA. = 263+52.41

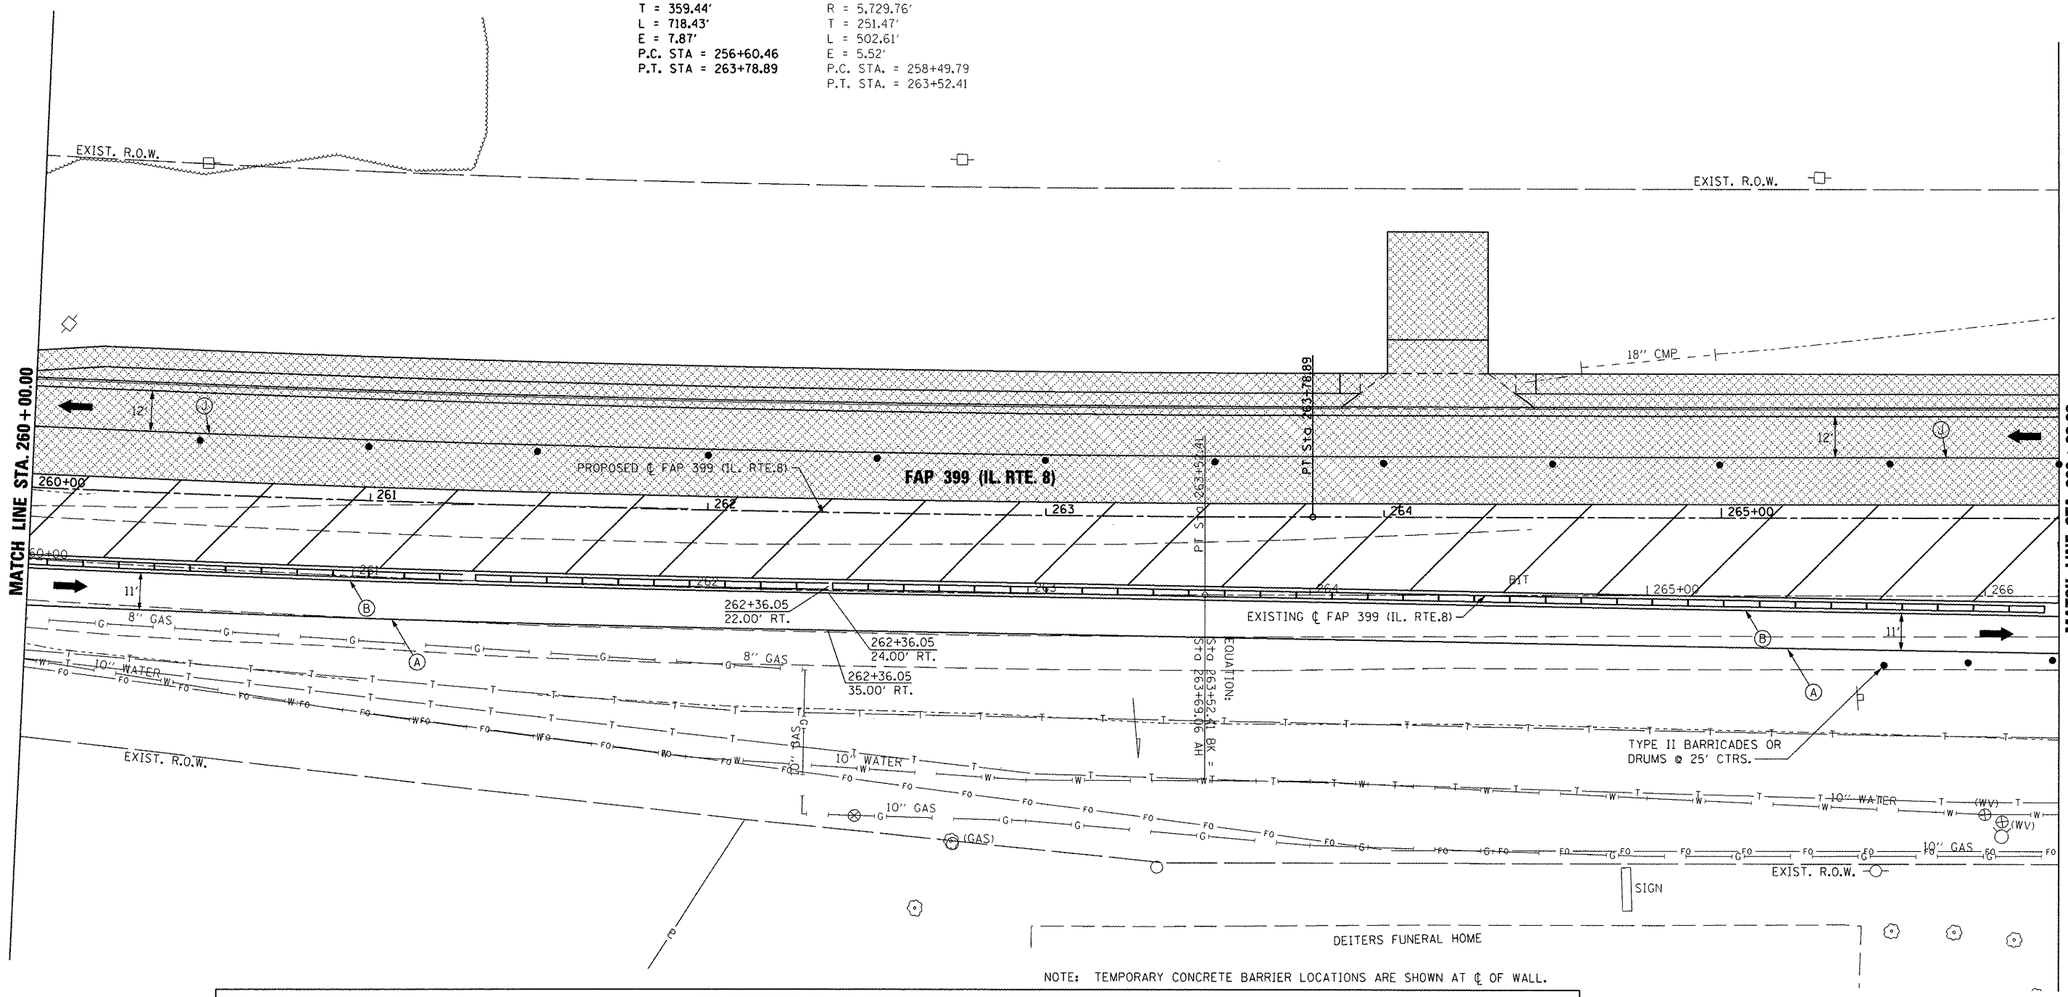

NOTE: TEMPORARY CONCRETE BARRIER LOCATIONS ARE SHOWN AT ℄ OF WALL.

TEMPORARY PAVEMENT MARKING LEGEND

- (A) TEMP. PAVE. MARK. - 4″ WHITE SOLID
- (B) TEMP. PAVE. MARK. - 4″ YELLOW SOLID
- (C) TEMP. PAVE. MARK. - DOUBLE 4″ YELLOW SOLID
- (D) TEMP. PAVE. MARK. - 4″ YELLOW SKIP DASH
- (E) TEMP. PAVE. MARK. - 8″ WHITE SOLID
- (F) TEMP. PAVE. MARK. - 8″ WHITE SKIP DASH
- (G) TEMP. PAVE. MARK. - 24″ WHITE SOLID (STOP BAR)
- (H) TEMP. PAVE. MARK. - LETTERS AND SYMBOLS
- TEMP. PAVE. MARK. = PAINT
- (I) PAVE. MARK. TAPE - 4″ WHITE SOLID
- (J) PAVE. MARK. TAPE - 4″ YELLOW SOLID
- (K) PAVE. MARK. TAPE - DOUBLE 4″ YELLOW SOLID
- (L) PAVE. MARK. TAPE - 4″ YELLOW SKIP DASH
- (M) PAVE. MARK. TAPE - 8″ WHITE SOLID
- (N) PAVE. MARK. TAPE - 8″ WHITE SKIP DASH
- (O) PAVE. MARK. TAPE - 12″ YELLOW SOLID (DIAGONAL)
- (P) PAVE. MARK. TAPE - 12″ WHITE SOLID (DIAGONAL)
- (Q) PAVE. MARK. TAPE - 24″ WHITE SOLID (STOP BAR)
- (R) PAVE. MARK. TAPE - LETTERS AND SYMBOLS
- PAVE. MARK. TAPE = PAVEMENT MARKING TAPE, TYPE III

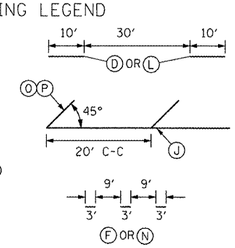

- CONSTRUCTION THIS STAGE
- PREVIOUSLY CONSTRUCTED
- TEMPORARY PAVEMENT
- EXISTING TRAFFIC LANE
- TRAFFIC LANE
- TYPE II BARRICADES OR DRUMS @ 50′ CTRS. UNLESS OTHERWISE NOTED
- TYPE III BARRICADE WITH R 11-2 SIGN
- TEMPORARY CONCRETE BARRIER
- TEMPORARY IMPACT ATTENUATOR

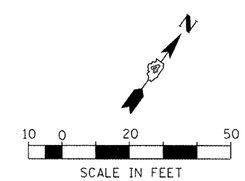

FILE NAME = x:\projects\200803566\dgn\D4-Rte8-sht-Staging-2-L.dgn	USER NAME = IDOT	DESIGNED -	REVISED -
		DRAWN -	REVISED -
	PLOT SCALE = 41.249 FT / IN.	CHECKED -	REVISED -
	PLOT DATE = 10/21/2011	DATE - 10-21-11	REVISED -

STATE OF ILLINOIS
DEPARTMENT OF TRANSPORTATION

FAP 399 (IL. RTE. 8)
MAINTENANCE OF TRAFFIC – STAGE II

SCALE: AS SHOWN | SHEET NO. OF SHEETS | STA. 260+00.00 TO STA. 266+00.00

F.A.P. RTE.	SECTION	COUNTY	TOTAL SHEETS	SHEET NO.
399	36 R-7	TAZEWELL	390	134

CONTRACT NO. 68370

ILLINOIS FED. AID PROJECT