NOTE

1. ALL EROSION CONTROL INSTALLATIONS FROM STAGE 1 TO BE MAINTAINED THROUGHOUT THE DURATION OF STAGE 2

2. STATION 1 OFFSETS ARE BASED ON SCHOOL STREET ALIGNMENT.

3. SEE IL. RTE 8 SHEETS FOR ITEMS ALONG IL. RTE. 8 ALIGNMENT.

LEGEND:

- INLET AND PIPE PROTECTION
- TEMPORARY DITCH CHECK
- PERIMETER EROSION BARRIER
- DIRECTION OF FLOW
- WORK ZONE
- TEMPORARY EROSION CONTROL SEEDING (SEEDING CLASS 7)

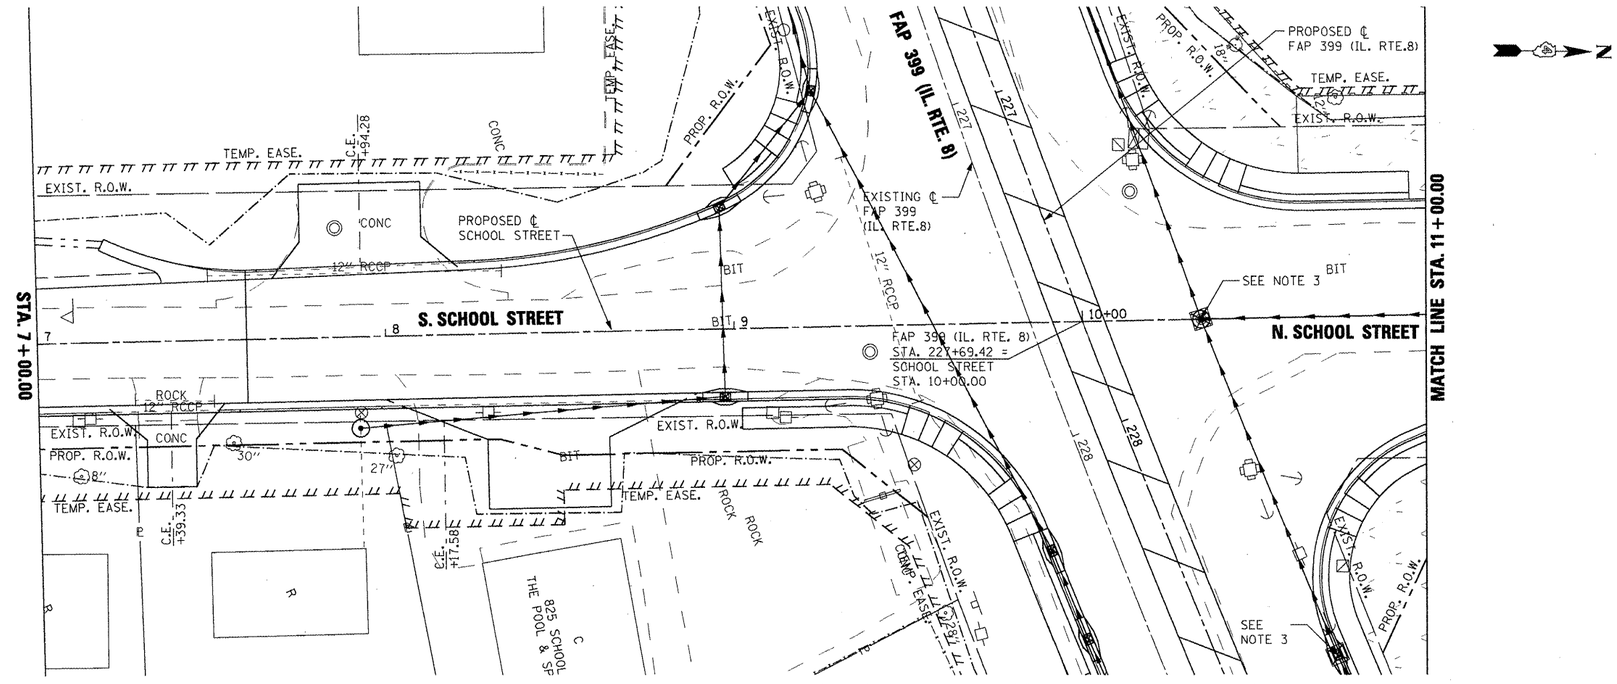

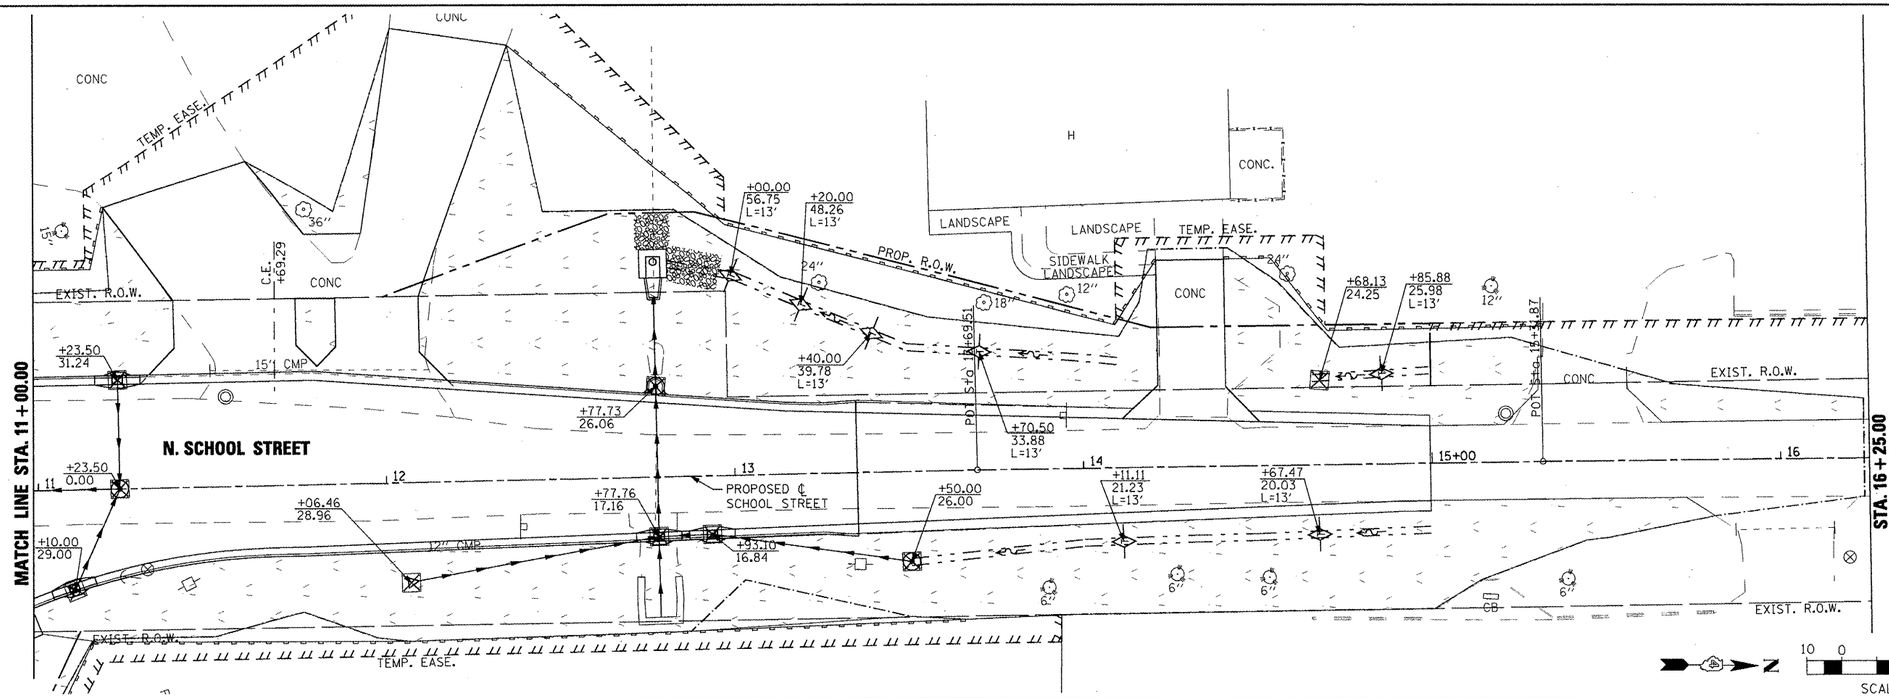

SCALE IN FEET

FILE NAME = x:\projects\2080803566\dgn\04-Rte8-sht-EROS-27-School.dgn	USER NAME = IDOT	DESIGNED - MD	REVISED -
		DRAWN - LF	REVISED -
	PLOT SCALE = 40.00 ' / IN.	CHECKED - GG	REVISED -
	PLOT DATE = 10/21/2011	DATE - 11/25/09	REVISED -

STATE OF ILLINOIS
DEPARTMENT OF TRANSPORTATION

FAP 399 (IL. RTE. 8)
EROSION CONTROL PLAN– STAGE 2

SCALE: AS SHOWN | SHEET NO. OF SHEETS

F.A.P. RTE.	SECTION	COUNTY	TOTAL SHEETS	SHEET NO.
399	36 R-7	TAZEWELL	390	169
		CONTRACT NO. 68370		
		ILLINOIS FED. AID PROJECT		

TERRA ENGINEERING LTD.