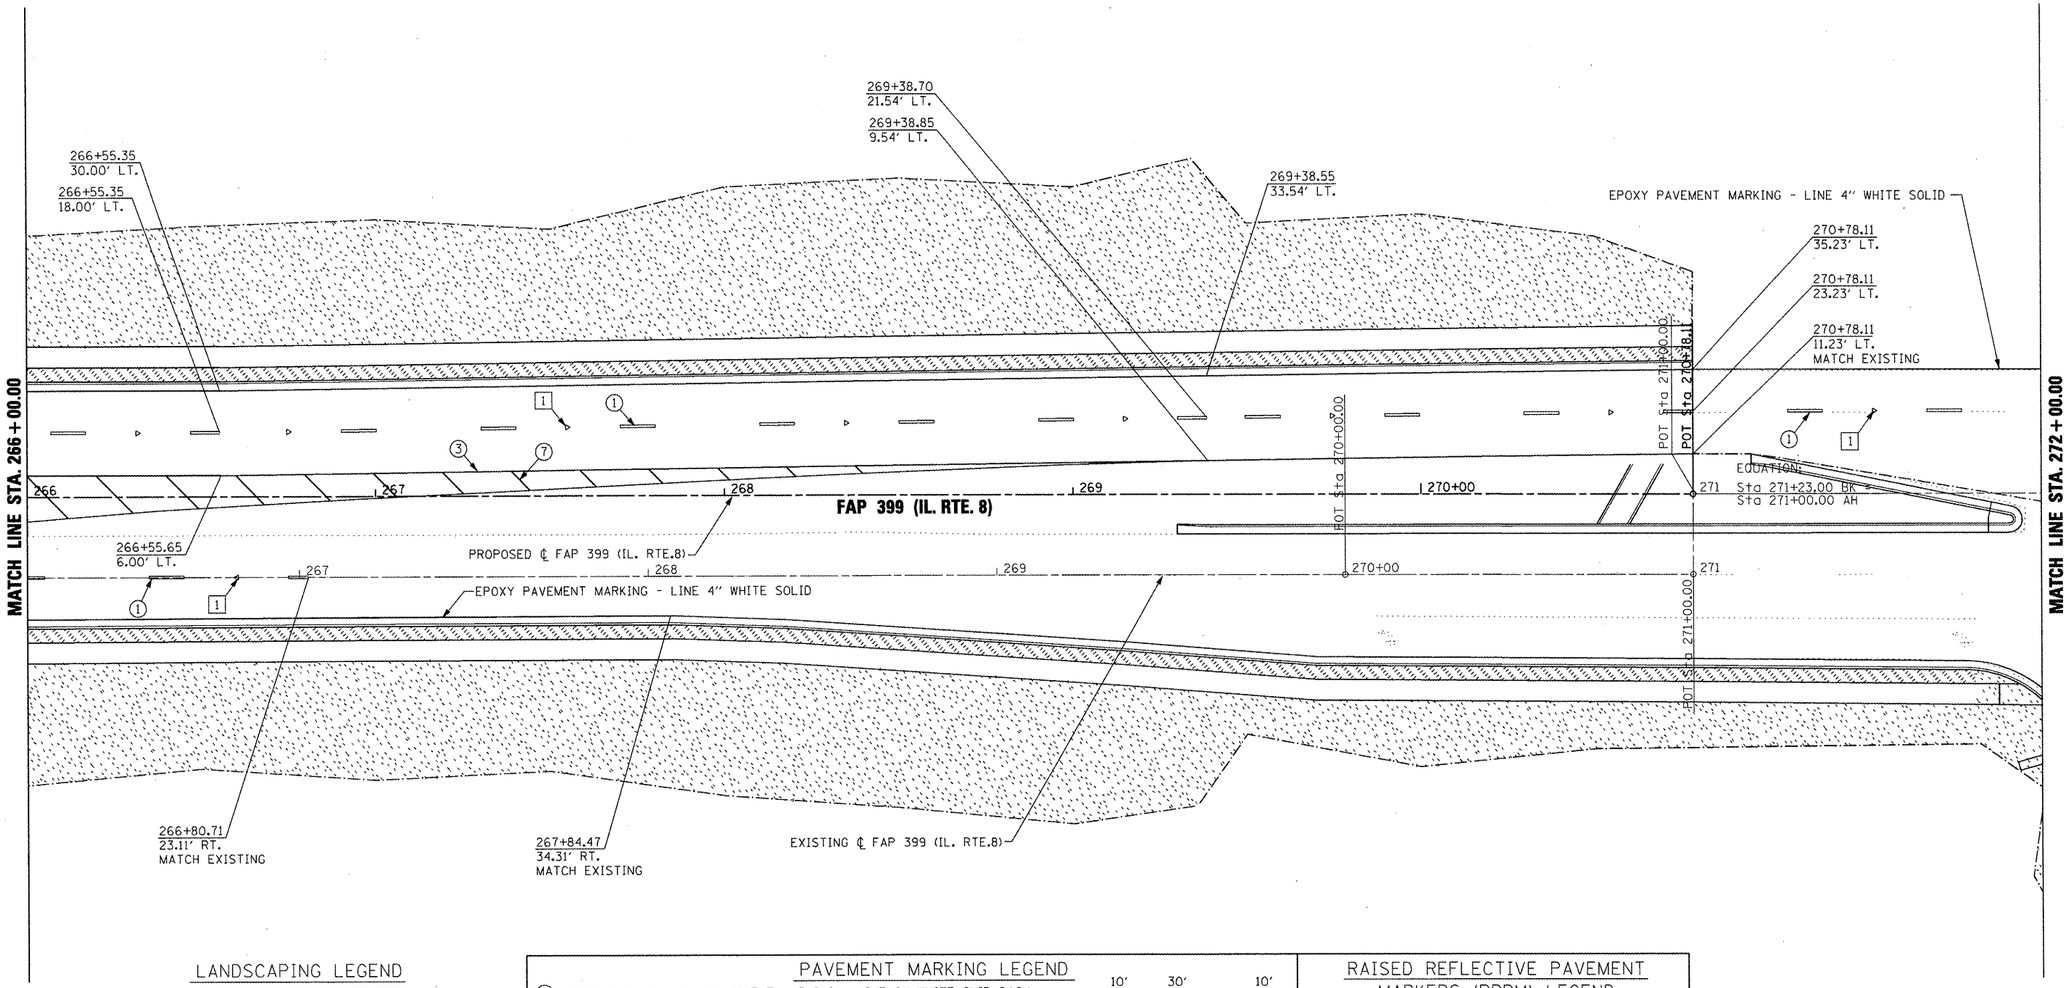

LANDSCAPING LEGEND

- SEEDING, CLASS 2A
- SODDING, SALT TOLERANT

PAVEMENT MARKING LEGEND

1. PREFORMED PLASTIC PAVEMENT MARKING - LINE 6" WHITE SKIP DASH
2. EPOXY PAVEMENT MARKING - LINE 4" YELLOW SOLID (DOUBLE LINE)
3. EPOXY PAVEMENT MARKING - LINE 4" YELLOW SOLID
4. EPOXY PAVEMENT MARKING - LINE 4" YELLOW SKIP DASH
5. EPOXY PAVEMENT MARKING - LINE 8" WHITE SOLID
6. EPOXY PAVEMENT MARKING - LINE 8" WHITE SKIP DASH
7. EPOXY PAVEMENT MARKING - LINE 12" YELLOW SOLID
8. EPOXY PAVEMENT MARKING - LINE 12" WHITE SOLID
9. EPOXY PAVEMENT MARKING - LINE 24" WHITE SOLID (STOP BAR)
10. EPOXY PAVEMENT MARKING - LETTERS AND SYMBOLS

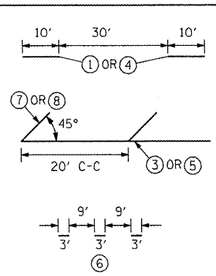

1. PAVEMENT MARKINGS SHALL BE IN ACCORDANCE WITH DISTRICT CADD DETAILS - STANDARD 780001.

RAISED REFLECTIVE PAVEMENT MARKERS (RRPM) LEGEND

- 1 △ ONE-WAY CRYSTAL MARKER AT 80' CENTERS
- 2 ♦ TWO-WAY AMBER MARKER AT 40' CENTERS

SIGN POST LEGEND

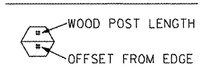

• SEE STANDARD 720006 FOR OFFSET

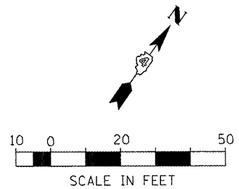

FILE NAME = x:\projects\200803566\dgn\D4-Rte8-sht-PMK-12.dgn	USER NAME = IDOT	DESIGNED -	REVISED -
		DRAWN -	REVISED -
	PLOT SCALE = 40.00 FT / IN.	CHECKED -	REVISED -
	PLOT DATE = 10/21/2011	DATE - 10-21-11	REVISED -

STATE OF ILLINOIS
DEPARTMENT OF TRANSPORTATION

FAP (IL. RTE. 8)
PAVEMENT MARKING & LANDSCAPING PLANS

SCALE: AS SHOWN | SHEET NO. OF SHEETS | STA. 266+00.00 TO STA. 272+00.00

F.A.P. RTE.	SECTION	COUNTY	TOTAL SHEETS	SHEET NO.
399	36 R-7	TAZEWELL	390	250
		CONTRACT NO. 68370		
		ILLINOIS FED. AID PROJECT		