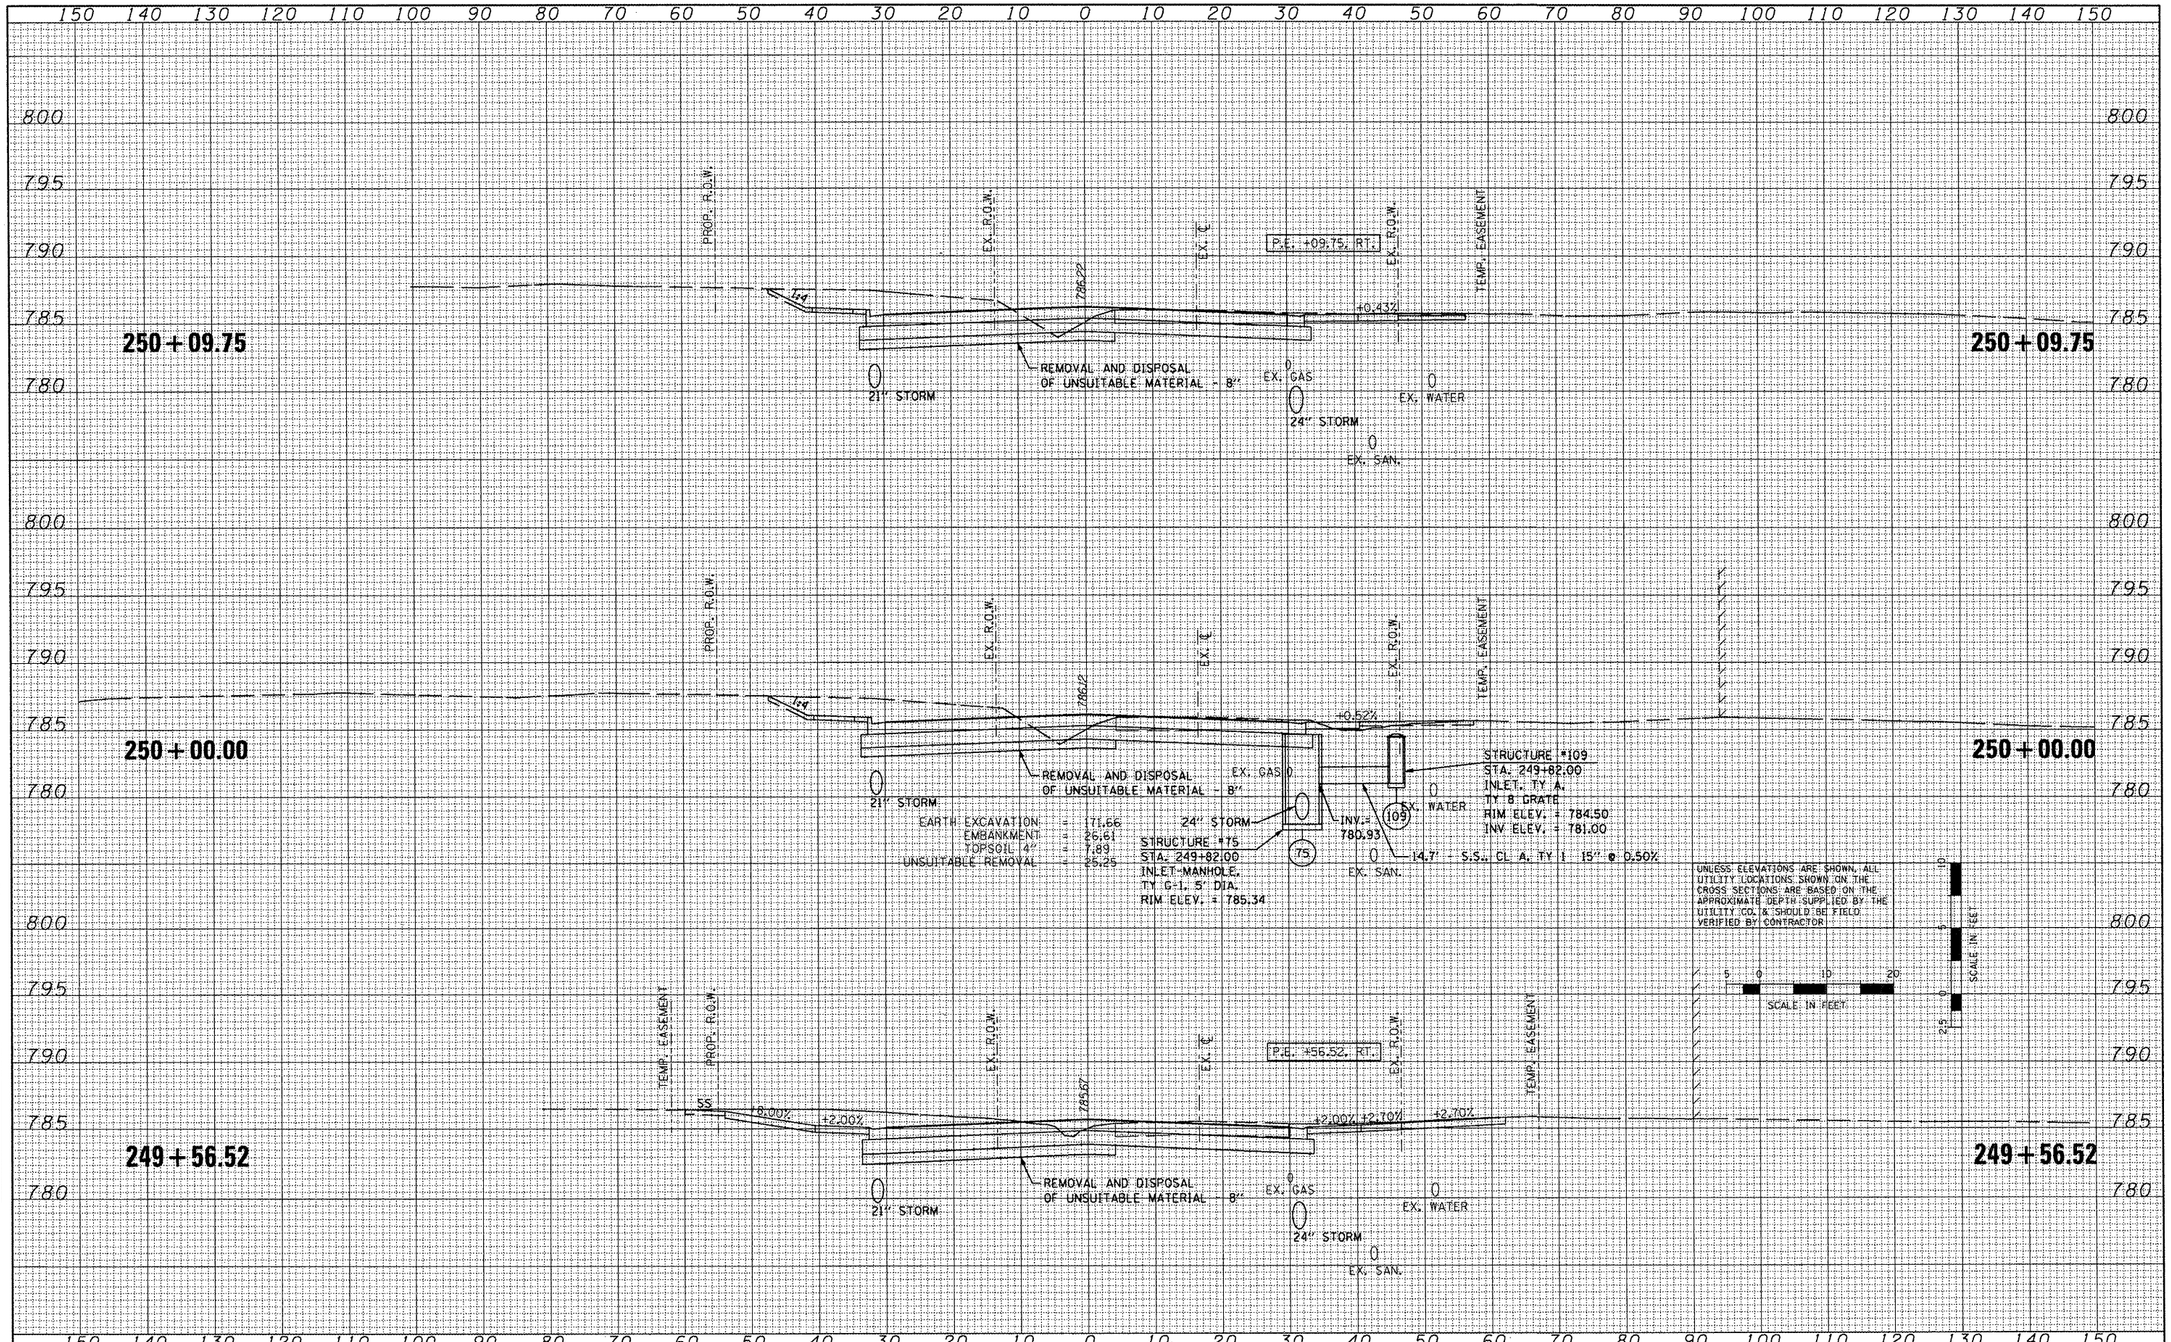

FINAL SURVEY — SURVEYED / PLOTTED / NOTE BOOK / TEMPLATE / AREAS / AREAS CHECKED — BY — DATE

ORIGINAL SURVEY — SURVEYED / PLOTTED / NOTE BOOK / TEMPLATE / AREAS / AREAS CHECKED — BY — DATE

FILE NAME = xi\projects\200803566\dgn\gpk\XS-IL-RTE-sheets.dgn	USER NAME = IDOT	DESIGNED -	REVISED -
		DRAWN -	REVISED -
	PLOT SCALE = 20.7420 ' / IN.	CHECKED -	REVISED -
	PLOT DATE = 10/21/2011	DATE - 10-21-11	REVISED -

STATE OF ILLINOIS
DEPARTMENT OF TRANSPORTATION

FAP 399 (IL. RTE. 8)
CROSS SECTIONS

SCALE: | SHEET NO. OF SHEETS | STA. 249+56.52 TO STA. 250+09.75

F.A.P. RTE.	SECTION	COUNTY	TOTAL SHEETS	SHEET NO.
399	36 R-7	TAZEWELL	390	359
		CONTRACT NO. 68370		
		ILLINOIS FED. AID PROJECT		