SEC 33, T 6 N, R 3 W, 4th PM

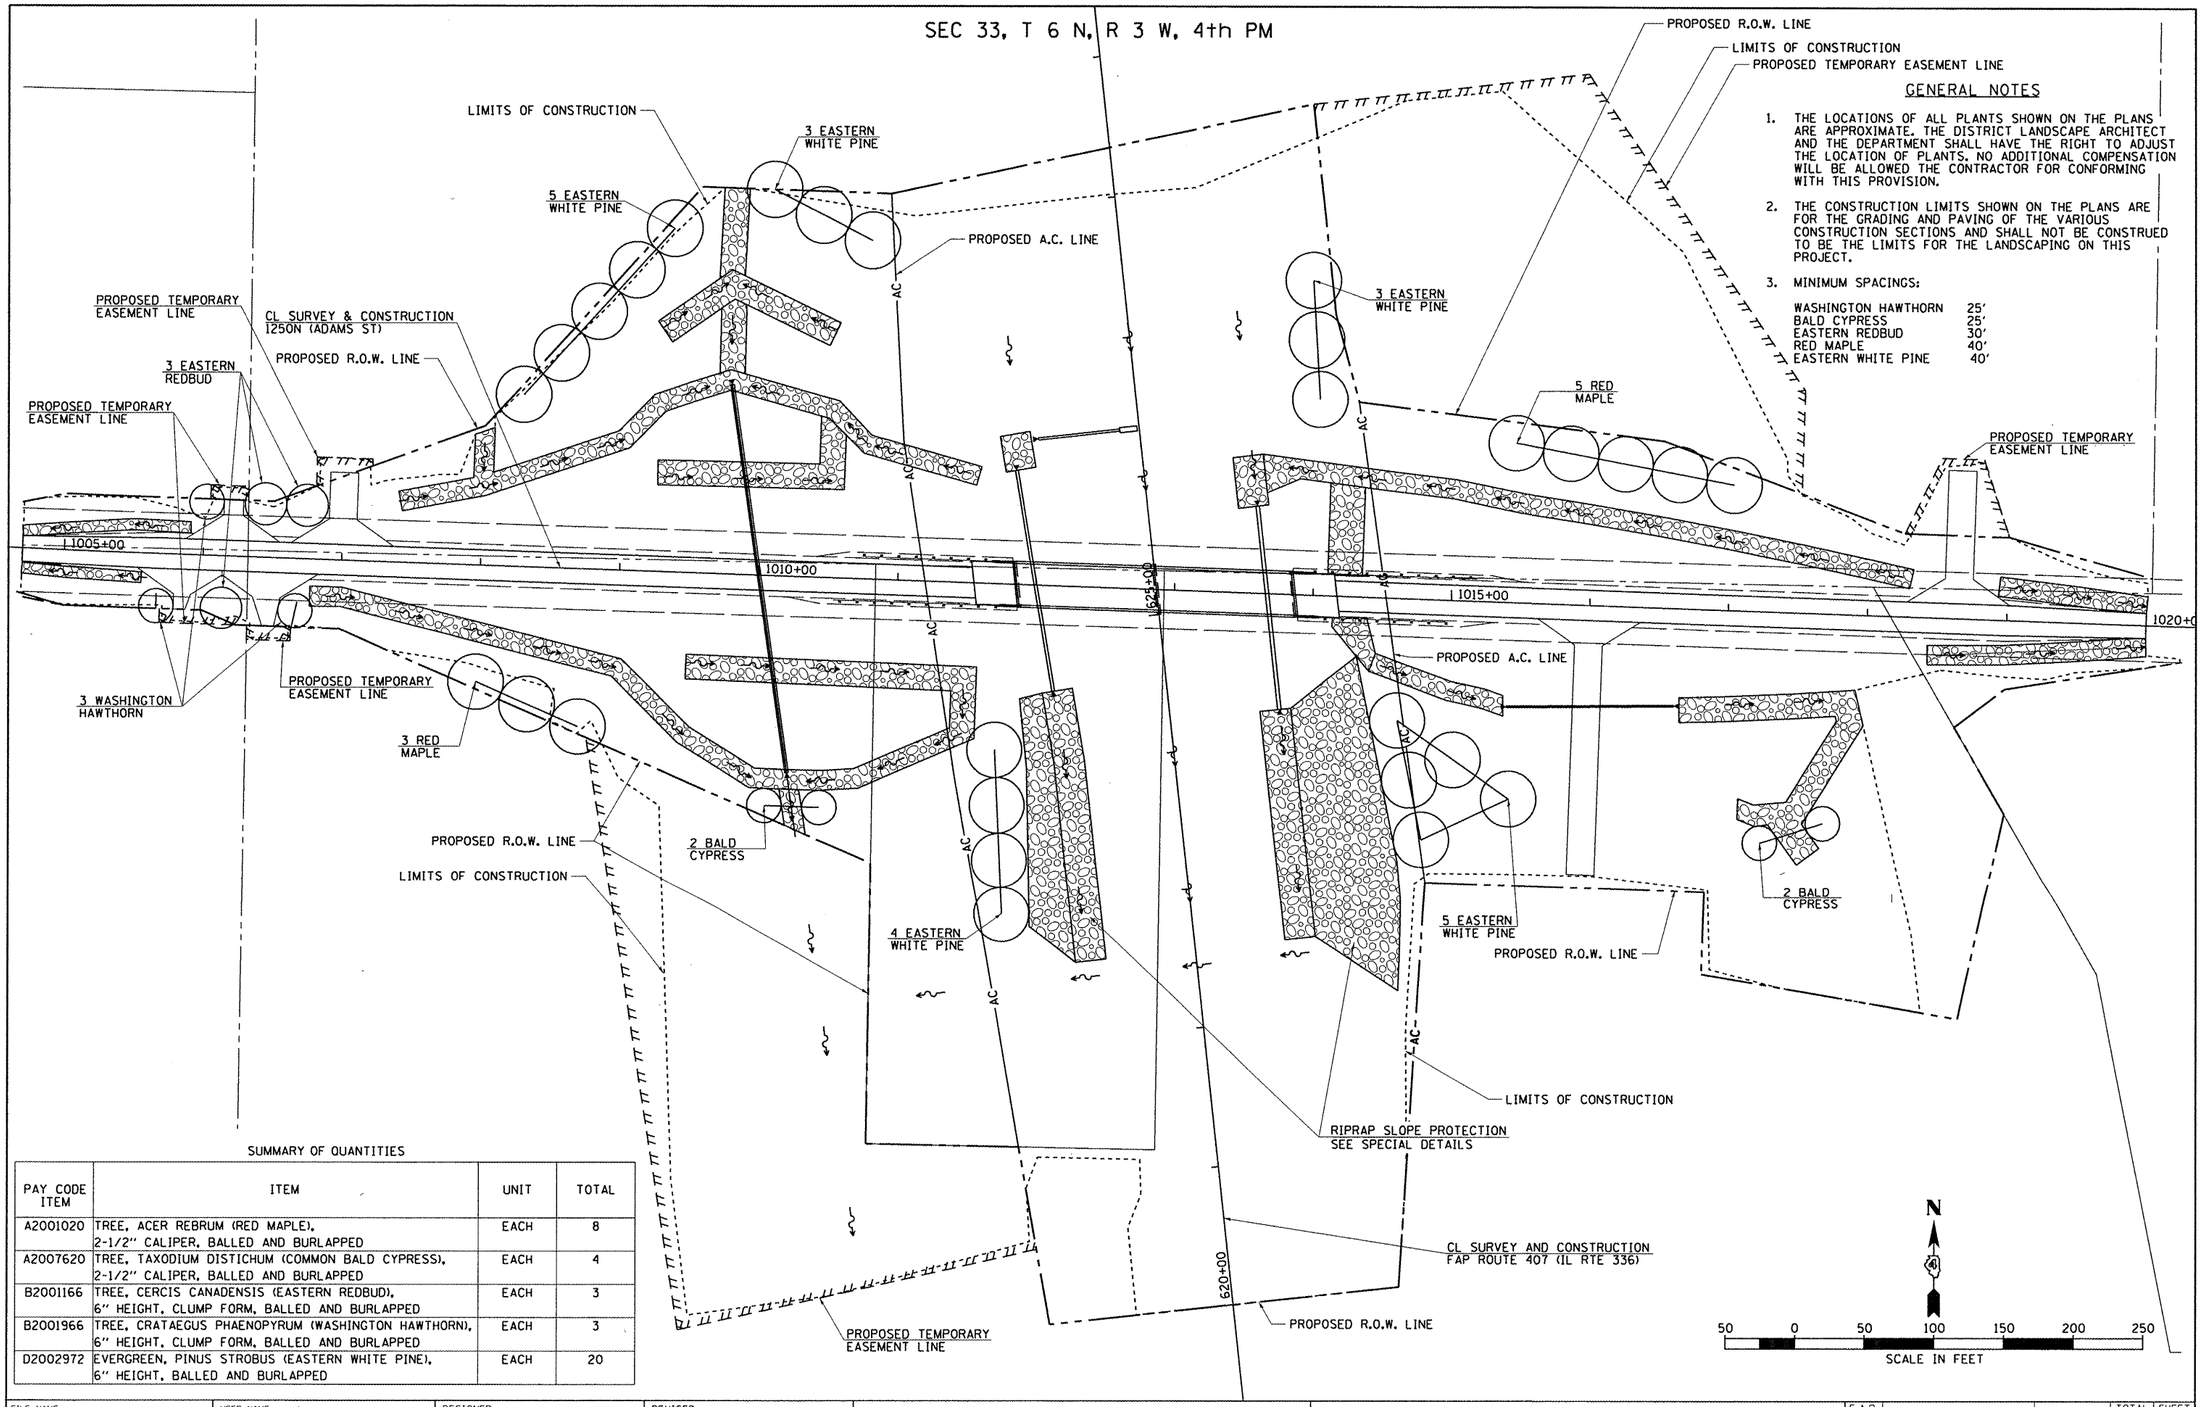

GENERAL NOTES

1. THE LOCATIONS OF ALL PLANTS SHOWN ON THE PLANS ARE APPROXIMATE. THE DISTRICT LANDSCAPE ARCHITECT AND THE DEPARTMENT SHALL HAVE THE RIGHT TO ADJUST THE LOCATION OF PLANTS. NO ADDITIONAL COMPENSATION WILL BE ALLOWED THE CONTRACTOR FOR CONFORMING WITH THIS PROVISION.
2. THE CONSTRUCTION LIMITS SHOWN ON THE PLANS ARE FOR THE GRADING AND PAVING OF THE VARIOUS CONSTRUCTION SECTIONS AND SHALL NOT BE CONSTRUED TO BE THE LIMITS FOR THE LANDSCAPING ON THIS PROJECT.
3. MINIMUM SPACINGS:

WASHINGTON HAWTHORN	25'
BALD CYPRESS	25'
EASTERN REDBUD	30'
RED MAPLE	40'
EASTERN WHITE PINE	40'

SUMMARY OF QUANTITIES

PAY CODE ITEM	ITEM	UNIT	TOTAL
A2001020	TREE, ACER REBRUM (RED MAPLE), 2-1/2" CALIPER, BALLED AND BURLAPPED	EACH	8
A2007620	TREE, TAXODIUM DISTICHUM (COMMON BALD CYPRESS), 2-1/2" CALIPER, BALLED AND BURLAPPED	EACH	4
B2001166	TREE, CERCIS CANADENSIS (EASTERN REDBUD), 6" HEIGHT, CLUMP FORM, BALLED AND BURLAPPED	EACH	3
B2001966	TREE, CRATAEGUS PHAENOPYRUM (WASHINGTON HAWTHORN), 6" HEIGHT, CLUMP FORM, BALLED AND BURLAPPED	EACH	3
D2002972	EVERGREEN, PINUS STROBUS (EASTERN WHITE PINE), 6" HEIGHT, BALLED AND BURLAPPED	EACH	20

FILE NAME = V:\Transportation\2891\1250N (ADAMS) PLANS\ADAMSLanscapePlanSht.dgn	USER NAME = jwhite	DESIGNED -	REVISED -
		DRAWN -	REVISED -
	PLOT SCALE = 100.0000 ' / IN.	CHECKED -	REVISED -
	PLOT DATE = 10/21/2011	DATE - 10/20/11	REVISED -

STATE OF ILLINOIS
DEPARTMENT OF TRANSPORTATION

TR 1250N (WEST ADAMS STREET EXTENSION)
LANDSCAPING PLAN

SCALE: 1"=50' | SHEET NO. 1 OF 1 SHEETS | STA. 1004+70.00 TO STA. 1020+00.00

F.A.P. RTE.	SECTION	COUNTY	TOTAL SHEETS	SHEET NO.
407	55-3HB-1	McDONOUGH	103	25
		CONTRACT NO. 68A41		
		ILLINOIS FED. AID PROJECT		