STATE OF ILLINOIS
DEPARTMENT OF PUBLIC WORKS & BUILDINGS
DIVISION OF HIGHWAYS

SHEET NO. 4

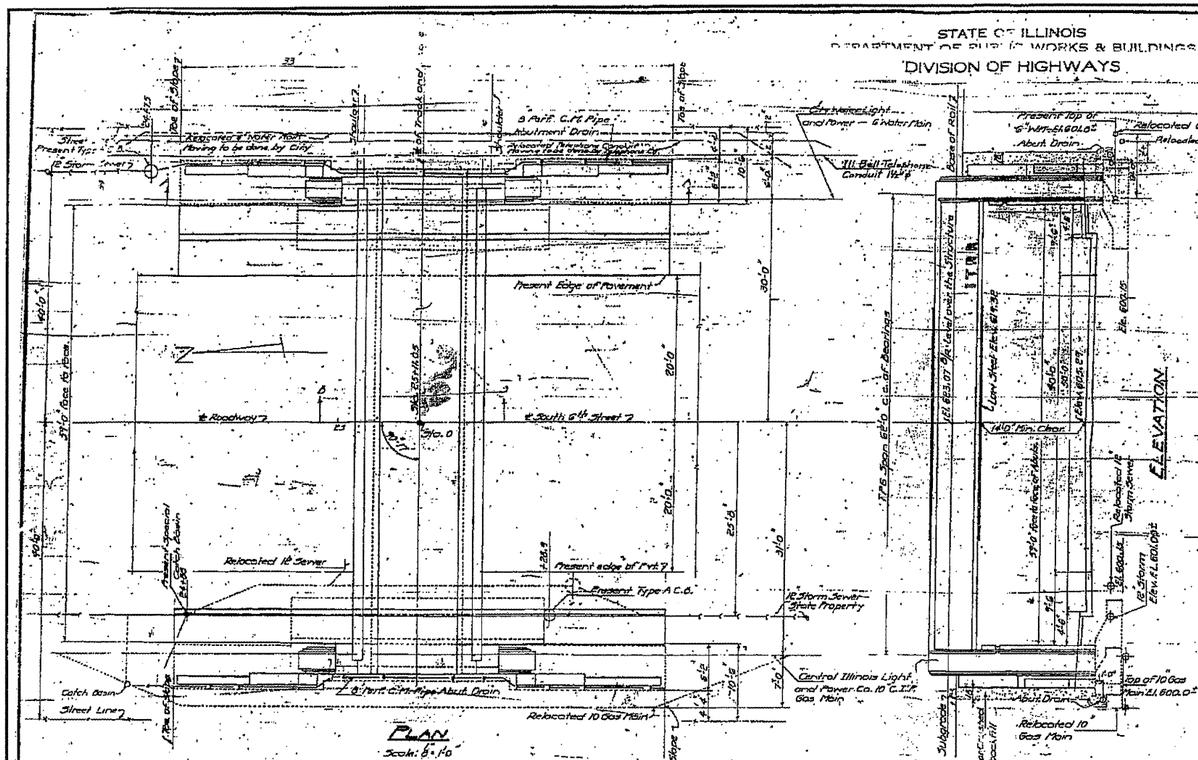

PLAN
Scale: 6"=1'-0"

ELEVATION

SECTION A-A

SECTION B-B
Scale: 1"=1'-0"

LOG OF BORINGS
LOCATION OF BORINGS

PROFILE ALONG ℄ OF I.T.R.R. TRACK

PROFILE ALONG ℄ OF SIXTH STREET

EXAMINED: August 22, 1947
William J. Mackey
Engineer of Bridges and Structures

Specifications: Structural Steel, Design, Materials and Workmanship A.S.C.E. Unless otherwise noted, Live Load: Cooper's E50, Alloy A.S.C.E. Inspect. for Electric Welding and Inspection by Illinois Division of Highways. All other roadway: Design, material and workmanship Standard Specifications for Road and Bridge Construction. Inspection by Illinois Division of Highways.

PLAN OF SUBWAY GRADE SEPARATION
ILLINOIS TERMINAL RAILROAD
SOUTH 6TH STREET (U.S. 66)
SPRINGFIELD, ILLINOIS
PROJ. F.A.P. 166 (79)
F.A. ROUTE 5 — SEC. 110.5B
SANGAMON COUNTY

FILE NAME = #FILE#	USER NAME = #USER#	DESIGNED - ---	REVISED - ---
		DRAWN - ---	REVISED - ---
	PLOT SCALE = #SCALE#	CHECKED - ---	REVISED - ---
	PLOT DATE = #DATE#	DATE - ---	REVISED - ---

STATE OF ILLINOIS
DEPARTMENT OF TRANSPORTATION

084-9900 (FOR INFORMATION ONLY)

SCALE: --- | SHEET NO. --- OF --- SHEETS | STA. --- TO STA. ---

F.A.P. RTE.	SECTION	COUNTY	TOTAL SHEETS	SHEET NO.
666	D-6 PAINTING 2008	SANGAMON	13	4
	2012	CONTRACT NO. 72C48		
FED. ROAD DIST. NO. 6	ILLINOIS	FED. AID PROJECT		