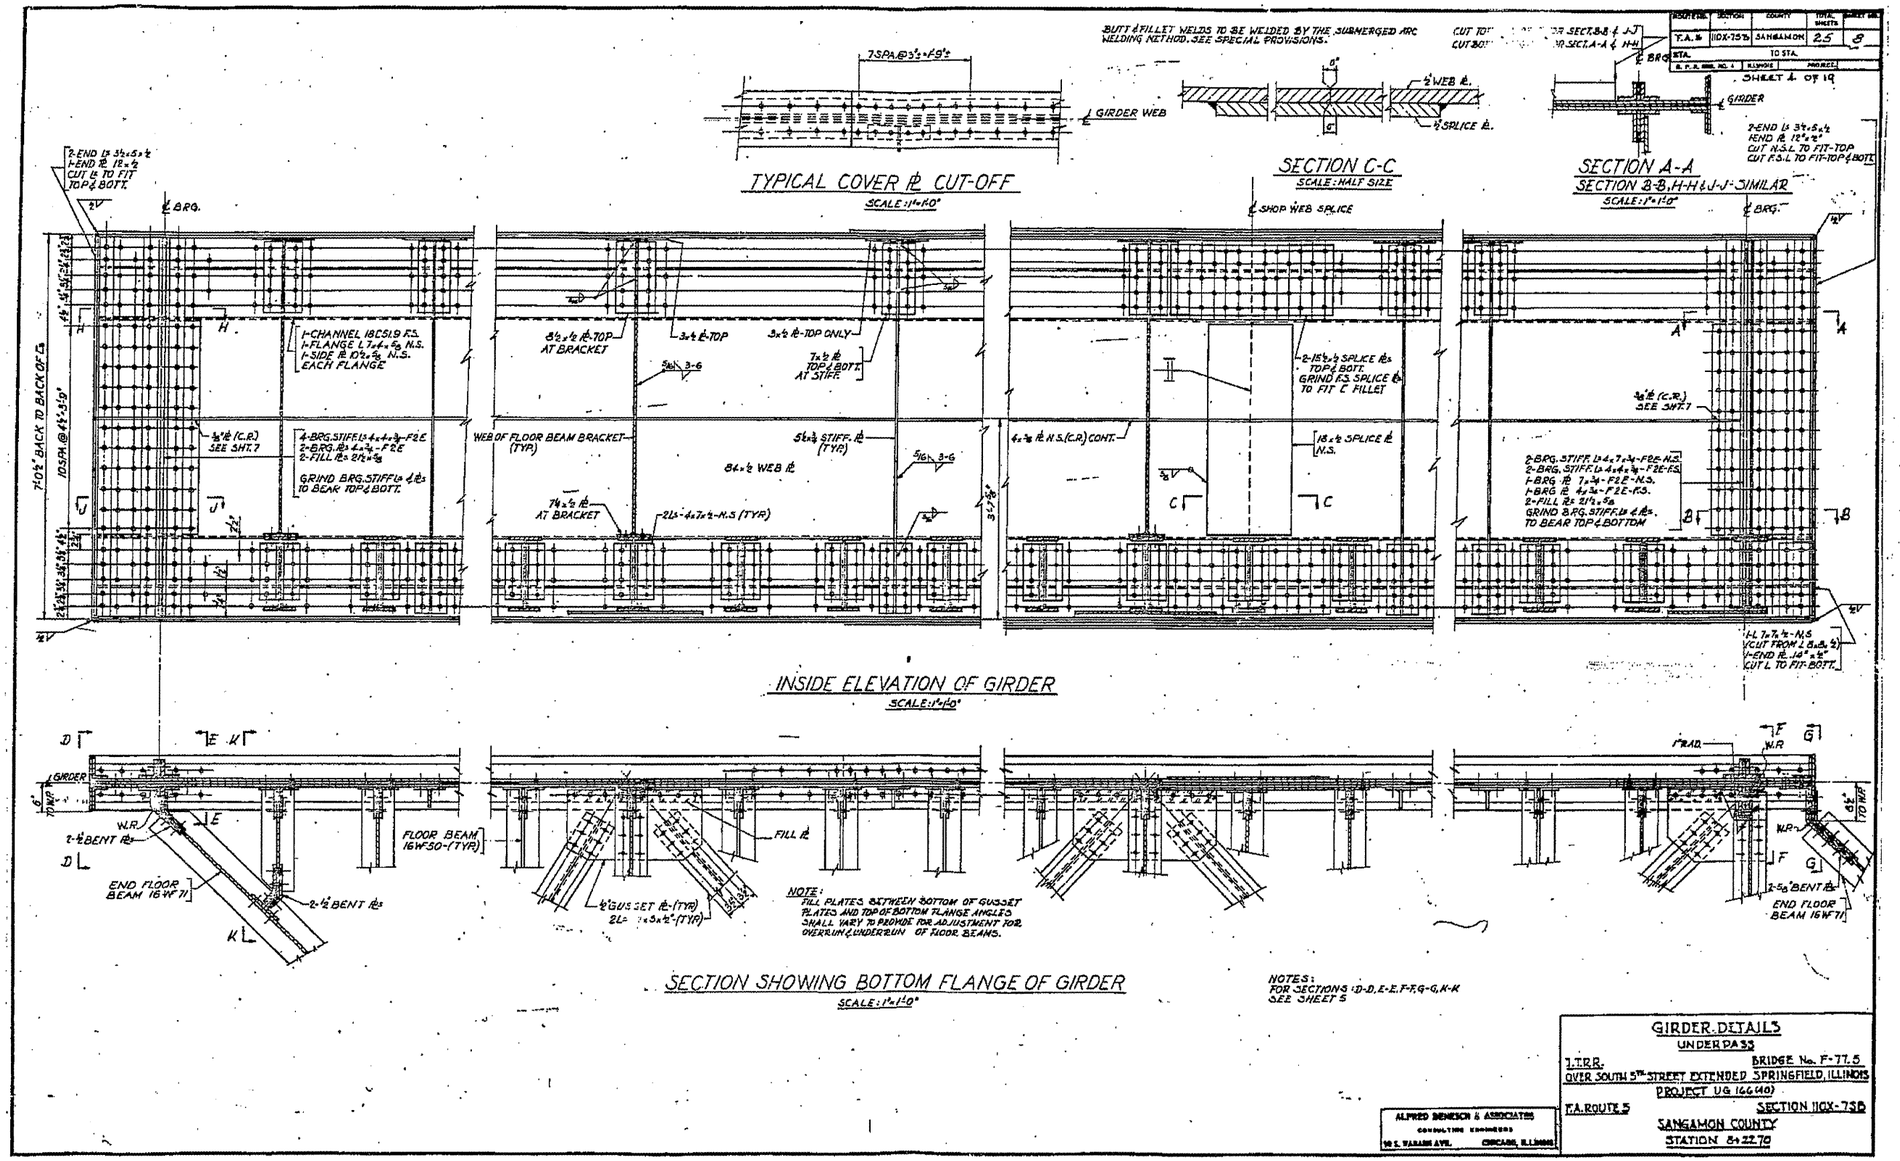

FILE NAME = *FILEL*	USER NAME = *USER*	DESIGNED - ___	REVISED - ___	STATE OF ILLINOIS DEPARTMENT OF TRANSPORTATION	084-0033 (FOR INFORMATION ONLY)	F.A.P. RTE. 666	SECTION D-6 PAINTING ~~2008~~ 2012	COUNTY SANGAMON	TOTAL SHEETS 13 / SHEET NO. 9
		DRAWN - ___	REVISED - ___					CONTRACT NO. 72048	
	PLOT SCALE = *SCALE*	CHECKED - ___	REVISED - ___						
	PLOT DATE = *DATE*	DATE - _____	REVISED - ___		SCALE: _____ SHEET NO. __ OF ___ SHEETS STA. _____ TO STA. _____	FED. ROAD DIST. NO. 6	ILLINOIS	FED. AID PROJECT	