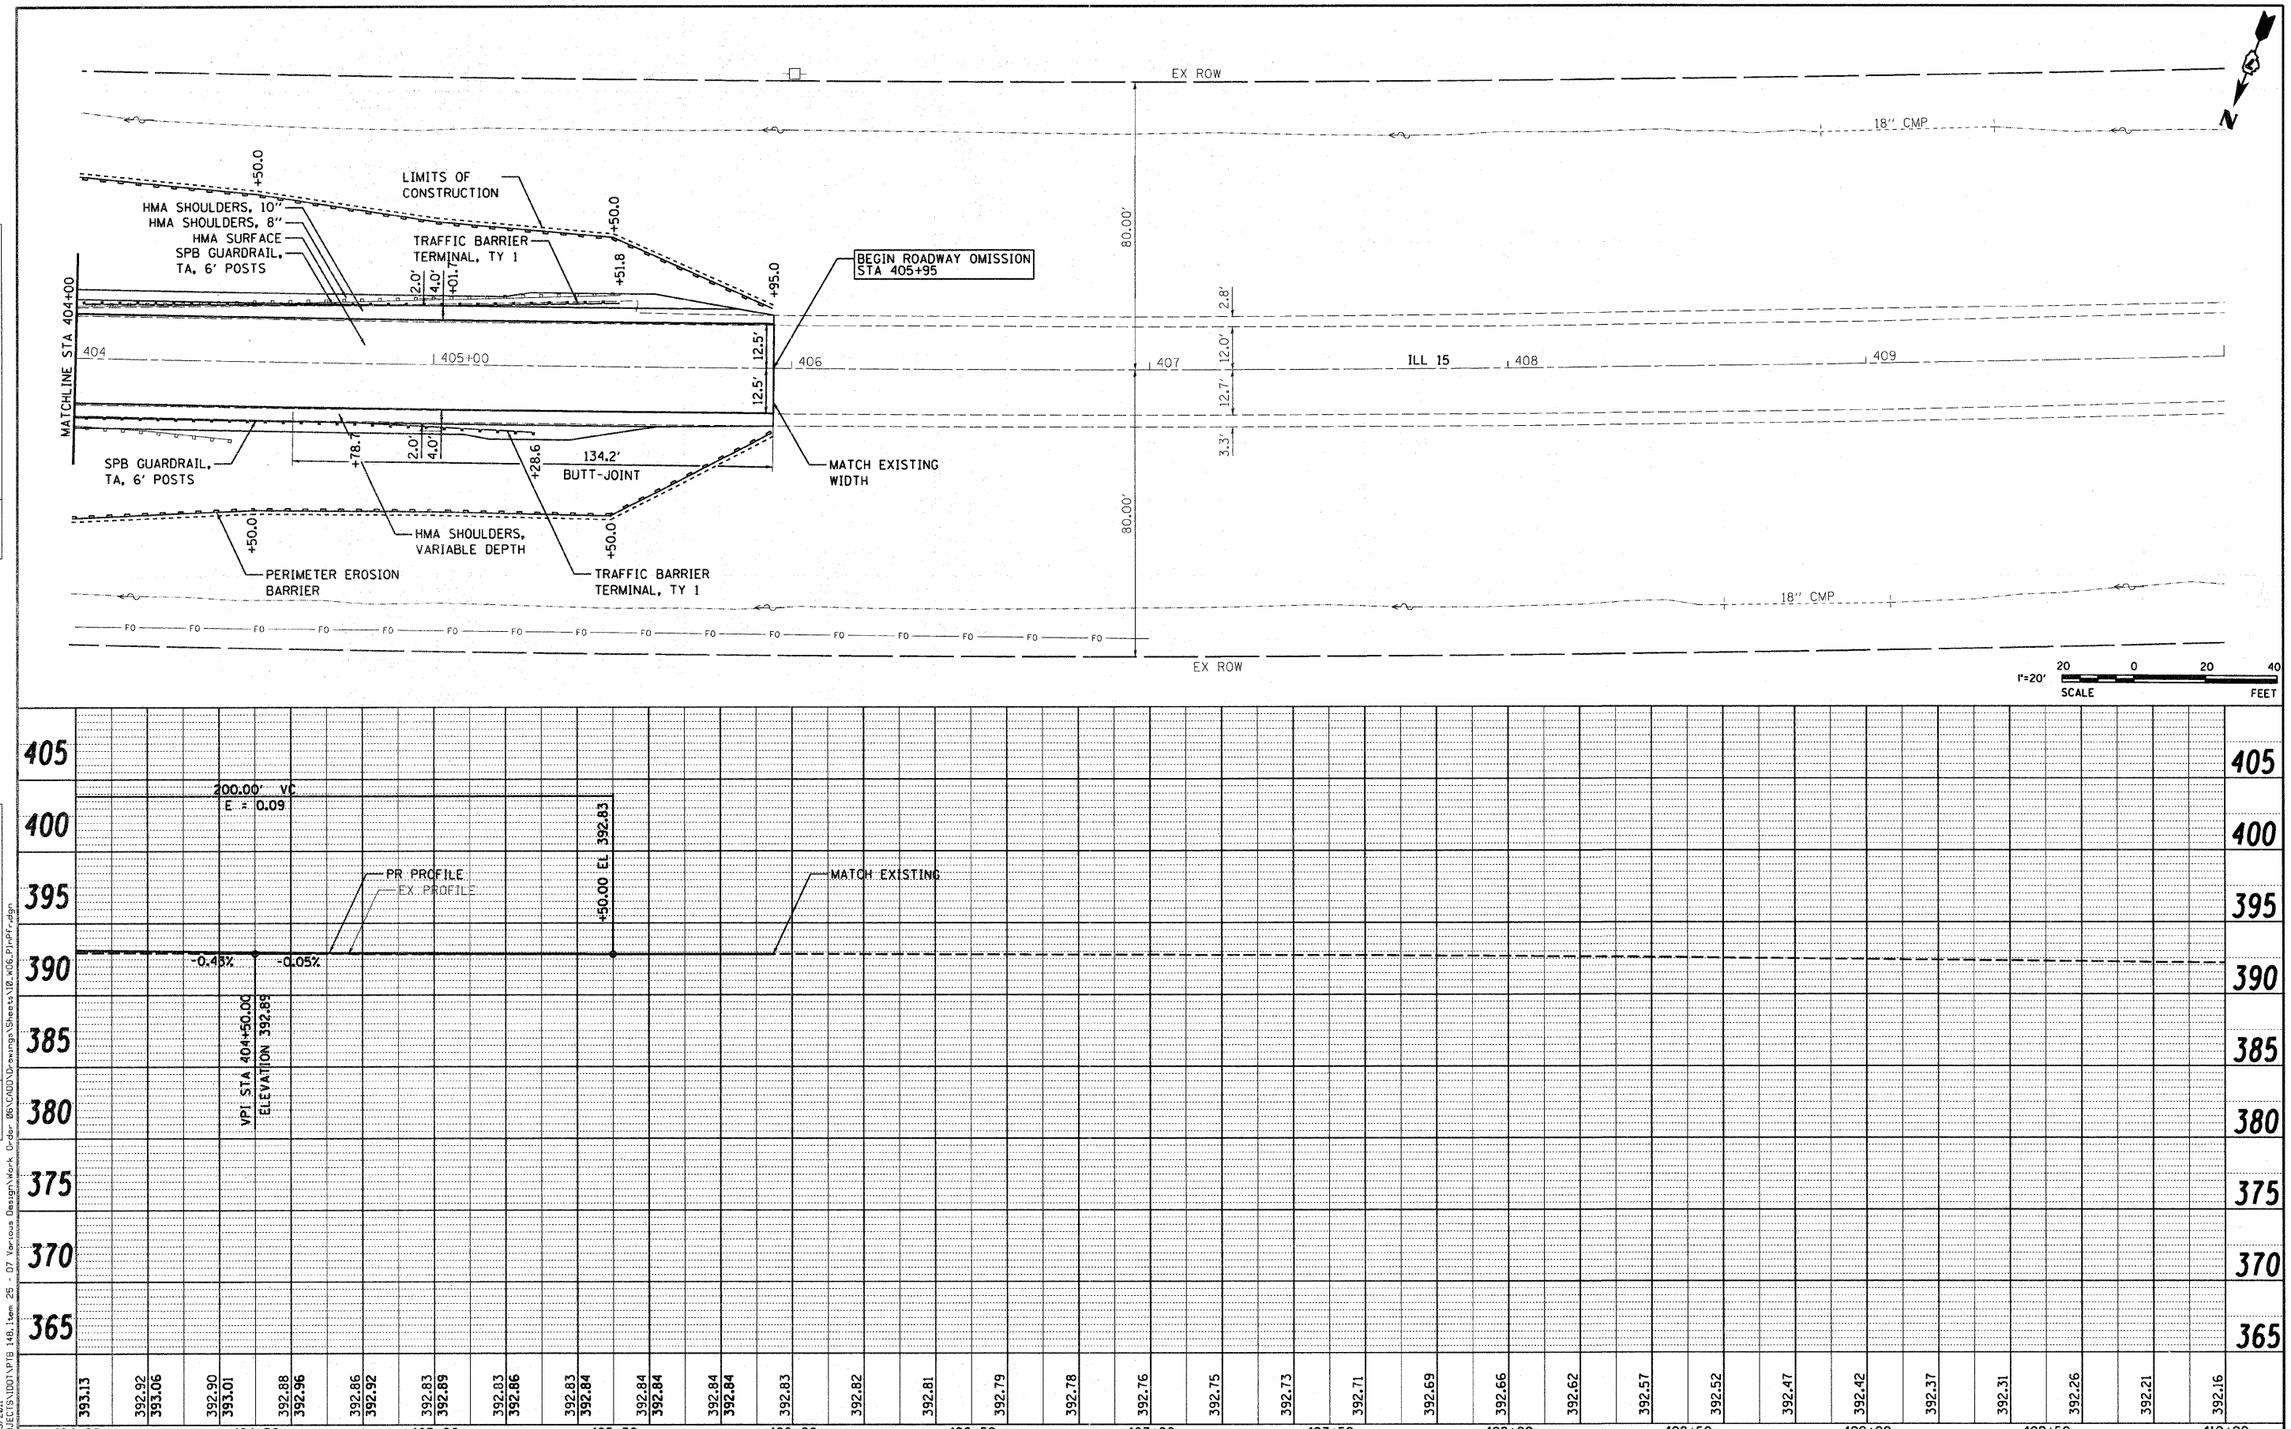

PLAN — SURVEYED / PLOTTED / ALIGNMENT CHECKED / RT. OF WAY CHECKED / CADD FILE NAME / NOTE BOOK / NO. / BY / DATE

PROFILE — SURVEYED / PLOTTED / GRADES CHECKED / B.M. NOTED / STRUCTURE NOTAT'NS CHKD / NOTE BOOK / NO. / BY / DATE

PRINTED DATE: 11/3/2011
FILE NAME: N:\PROJECTS\IDOT\PTB 148, Item 25 - 07 Various Design\Work Order 06\CADD\Drawings\Sheets\10_W06_PlnPfr.dgn

ESI CONSULTANTS, LTD Excellence. Service. Integrity	USER NAME = $USER$	DESIGNED - JEH	REVISED -
		DRAWN - JEH	REVISED -
	PLOT SCALE = 20.0000 ' / IN.	CHECKED - DF	REVISED -
	PLOT DATE = 11/3/2011	DATE - 3-21-2011	REVISED -

STATE OF ILLINOIS
DEPARTMENT OF TRANSPORTATION

SN: 096-0074
ROADWAY PLAN AND PROFILE

SCALE: 1" = 20' | SHEET NO 2 OF 2 SHEETS | STA 404+00 TO STA 405+50

F.A.P. RTE	SECTION	COUNTY	TOTAL SHEETS	SHEET NO
823	(22,B2A)B-1 & (22,B2B)B-1	WAYNE	85	10
		CONTRACT NO 74216		
		ILLINOIS FEDERAL AID PROJECT		