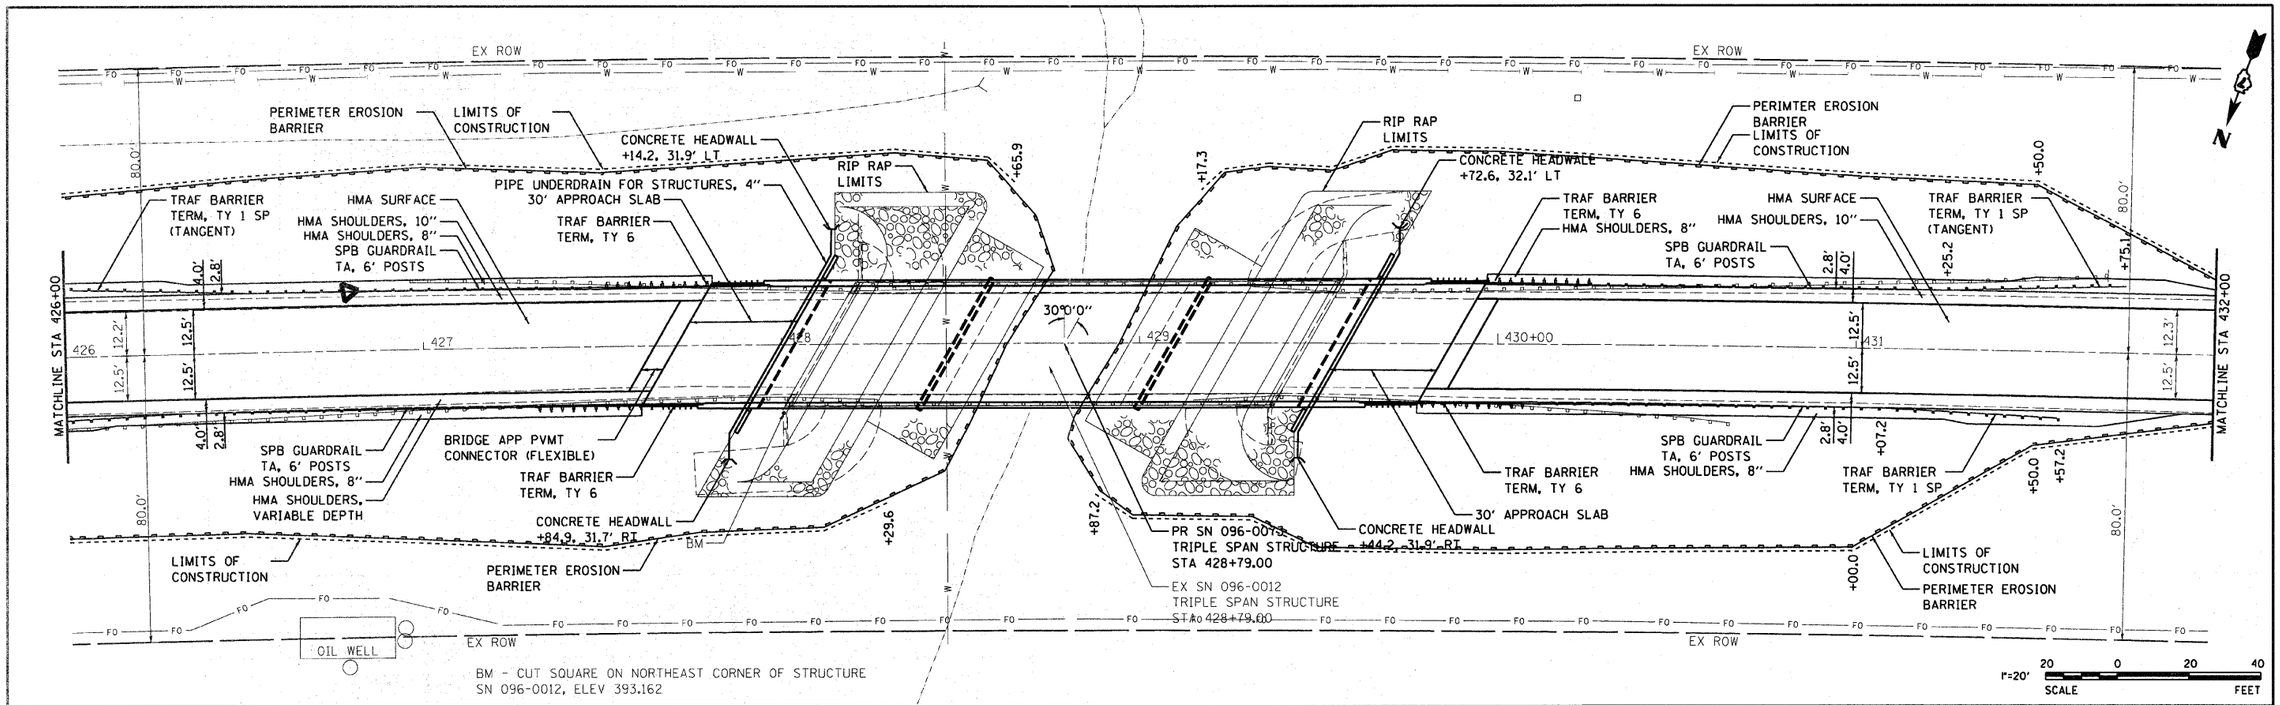

PLAN — NOTE BOOK NO. — SURVEYED / PLOTTED / ALIGNMENT CHECKED / RT. OF WAY CHECKED / CADD FILE NAME — DATE

PROFILE — NOTE BOOK NO. — SURVEYED / PLOTTED / GRADES CHECKED / B.M. NOTED / STRUCTURE NOTATNS CHKD — BY — DATE

PRINTED DATE: 11/3/2011
FILE NAME: N:\PROJECTS\IDOT\PTB 148, Item 25 - D7 Various Design\Work Order 05\CADD\Drawings\Sheets\50_W05_PlnPrf.dgn

ESI
ESI CONSULTANTS, LTD
Excellence, Service, Integrity

USER NAME = $USER$	DESIGNED - ---	REVISED -	
	DRAWN - ---	REVISED -	
PLOT SCALE = 20.0000 ' / IN.	CHECKED - ---	REVISED -	
PLOT DATE = 11/3/2011	DATE - 3-23-2011	REVISED -	

STATE OF ILLINOIS
DEPARTMENT OF TRANSPORTATION

SN: 096-0073
ROADWAY PLAN AND PROFILE

SCALE: 1"=20' | SHEET NO 2 OF 3 SHEETS | STA 426+00 TO STA 432+00

F.A.P. RTE	SECTION	COUNTY	TOTAL SHEETS	SHEET NO
823	(22,B2A)B-1 & (22,B2B)B-1	WAYNE	85	50
		CONTRACT NO 74216		
		ILLINOIS FEDERAL AID PROJECT		