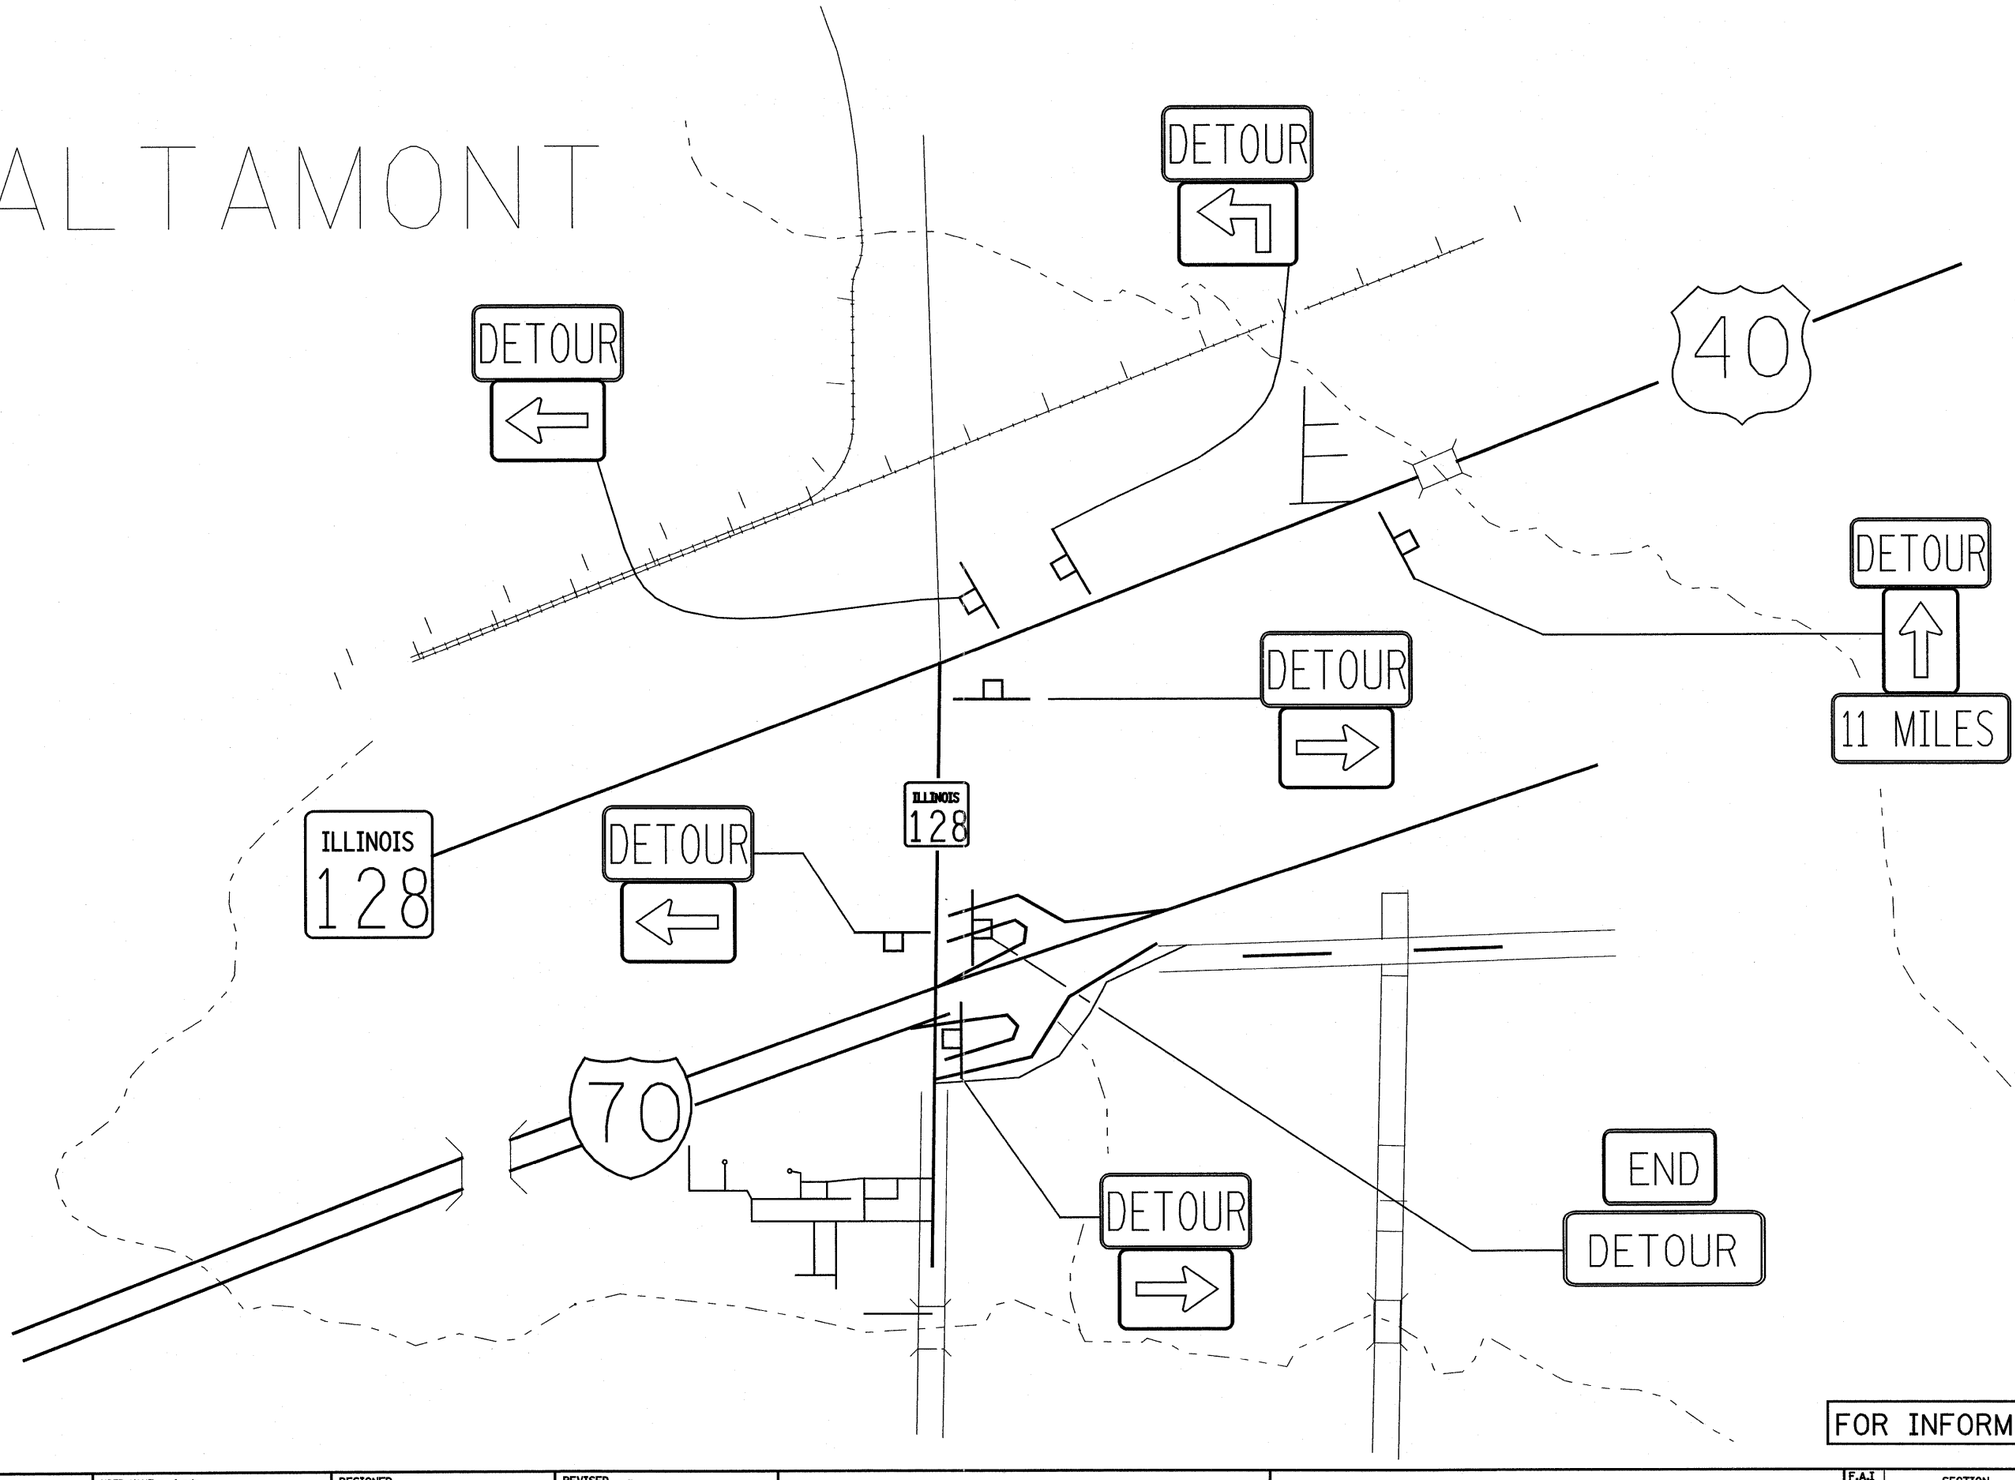


FOR INFORMATION ONLY

| | | | |
|---|---|---|---|
| FILE NAME = $FILEL$ | USER NAME = linda | DESIGNED - | REVISED - |
| | | DRAWN - | REVISED - |
| | PLOT SCALE = 1000.0000 ' / IN. | CHECKED - | REVISED - |
| | PLOT DATE = 3/17/2011 | DATE - | REVISED - |

**STATE OF ILLINOIS**
**DEPARTMENT OF TRANSPORTATION**

**OVERALL DETOUR**

SCALE: | SHEET NO. 3 OF 5 SHEETS | STA. | TO STA.

| F.A.I RTE. | SECTION | COUNTY | TOTAL SHEETS | SHEET NO. |
|---|---|---|---|---|
| 57/70 | (25-3,4)R | EFFINGHAM | 1098 | 88 |
| | | CONTRACT NO. 74299 | | |
| | ILLINOIS FED. AID PROJECT | | | |