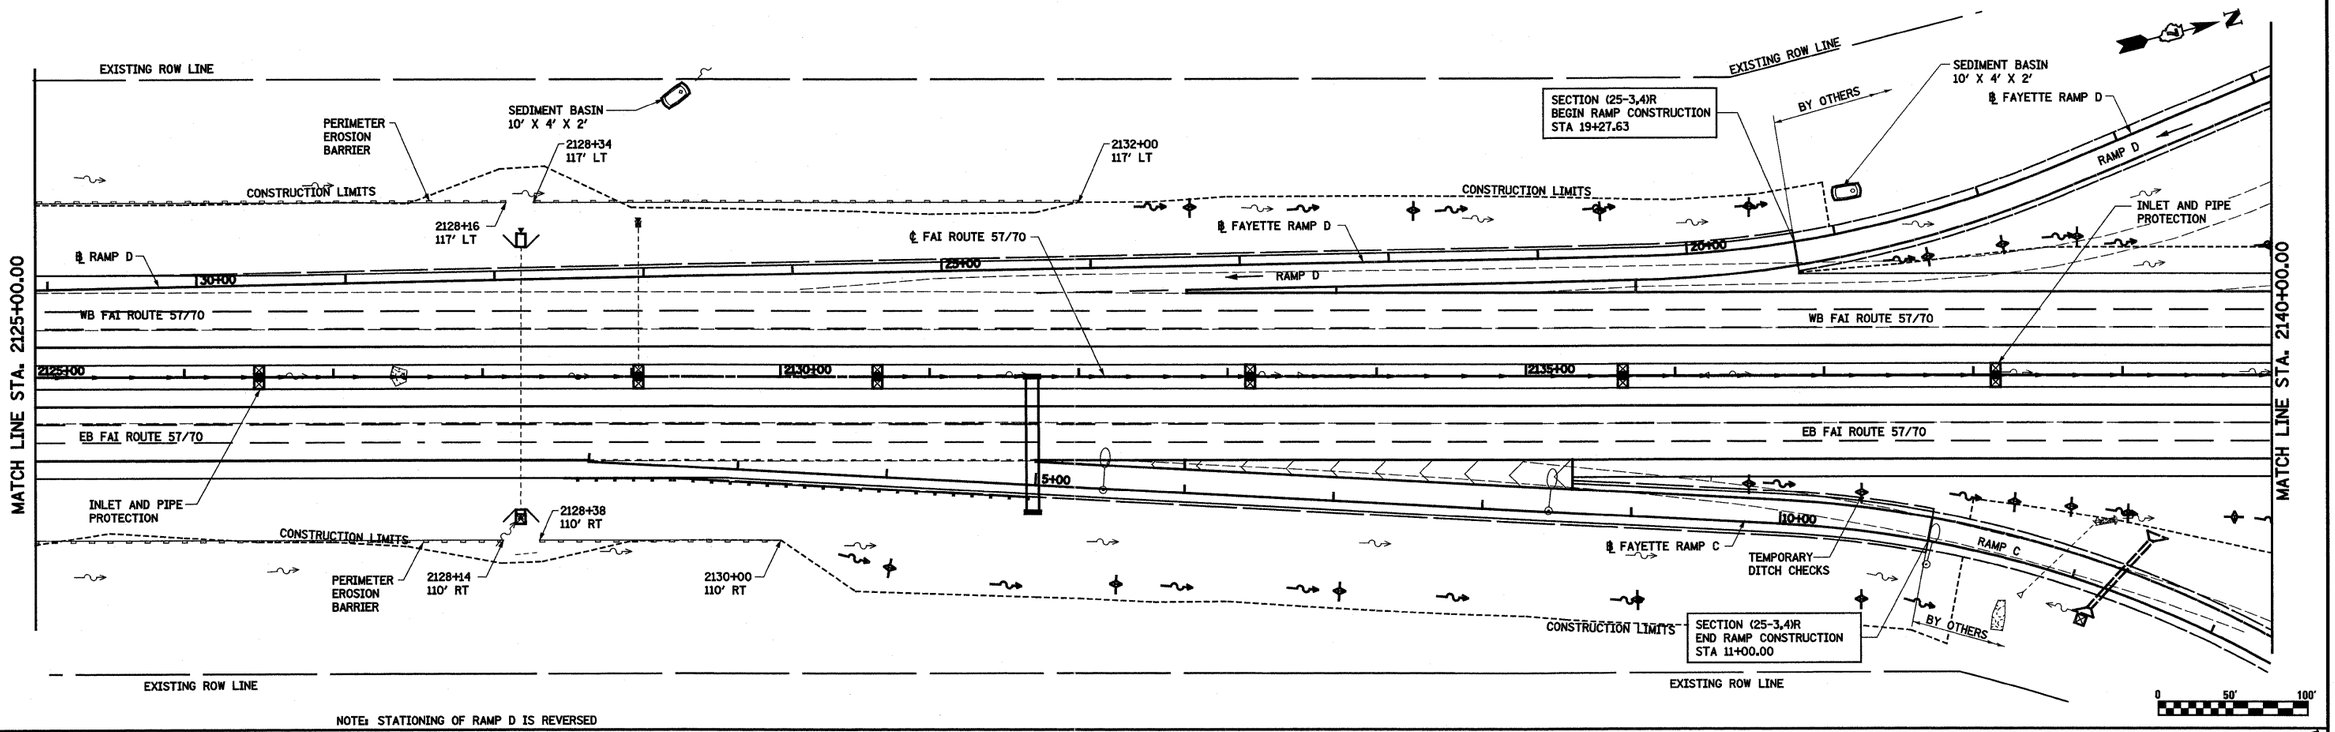

FILE NAME = S:\Projects\MES-08\07.57-7\Mdgn\ML_Keller\sep.57ILdgn	USER NAME = bsebel	DESIGNED - JWS	REVISED -
		DRAWN - PDB	REVISED -
	PLOT SCALE = 100.0000 ' / IN.	CHECKED - BRM	REVISED -
	PLOT DATE = 3/18/2011	DATE - 4-08-08	REVISED -

STATE OF ILLINOIS
DEPARTMENT OF TRANSPORTATION

EROSION AND SEDIMENT CONTROL PLAN, FAI ROUTE 57/70

SCALE: 1"=50' | SHEET NO. 2 OF 8 SHEETS | STA. 2125+00.00 TO STA. 2155+00.00

F.A.I. RTE.	SECTION	COUNTY	TOTAL SHEETS	SHEET NO.
57/70	(25-3,4)R	EFFINGHAM	1098	152
		CONTRACT NO. 74299		
FED. ROAD DIST. NO.	ILLINOIS	FED. AID PROJECT		