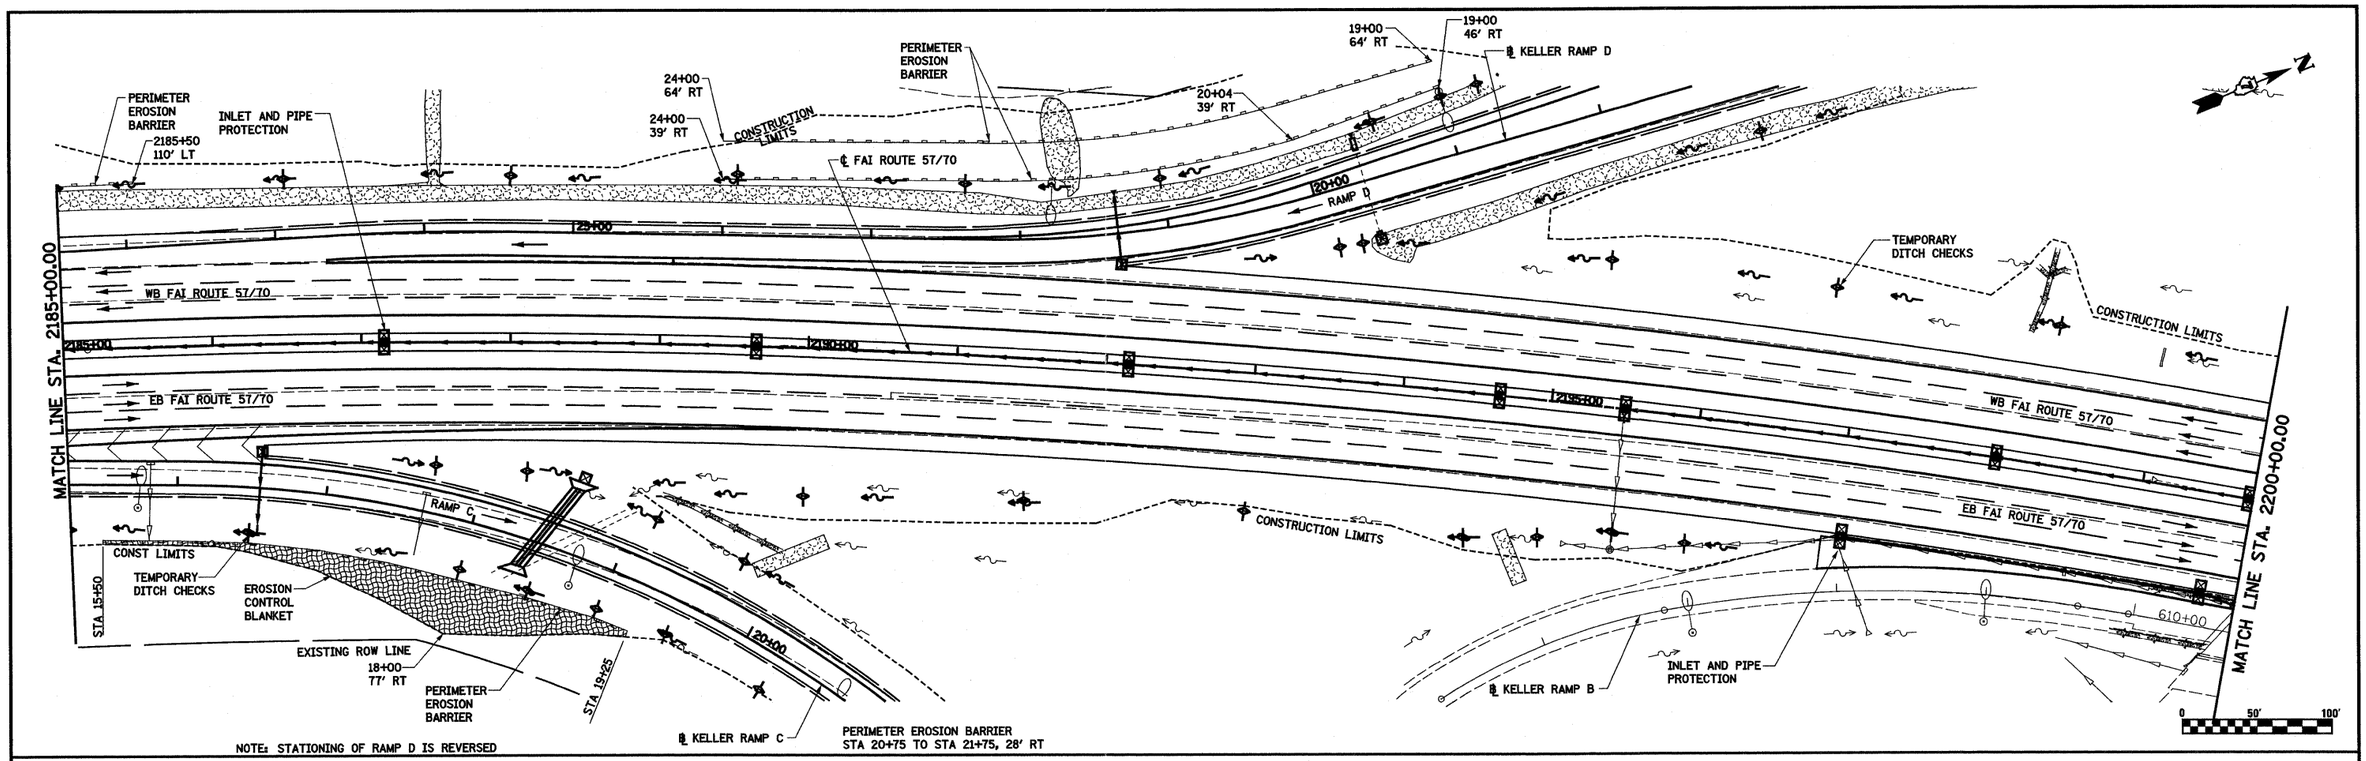

NOTE: STATIONING OF RAMP D IS REVERSED

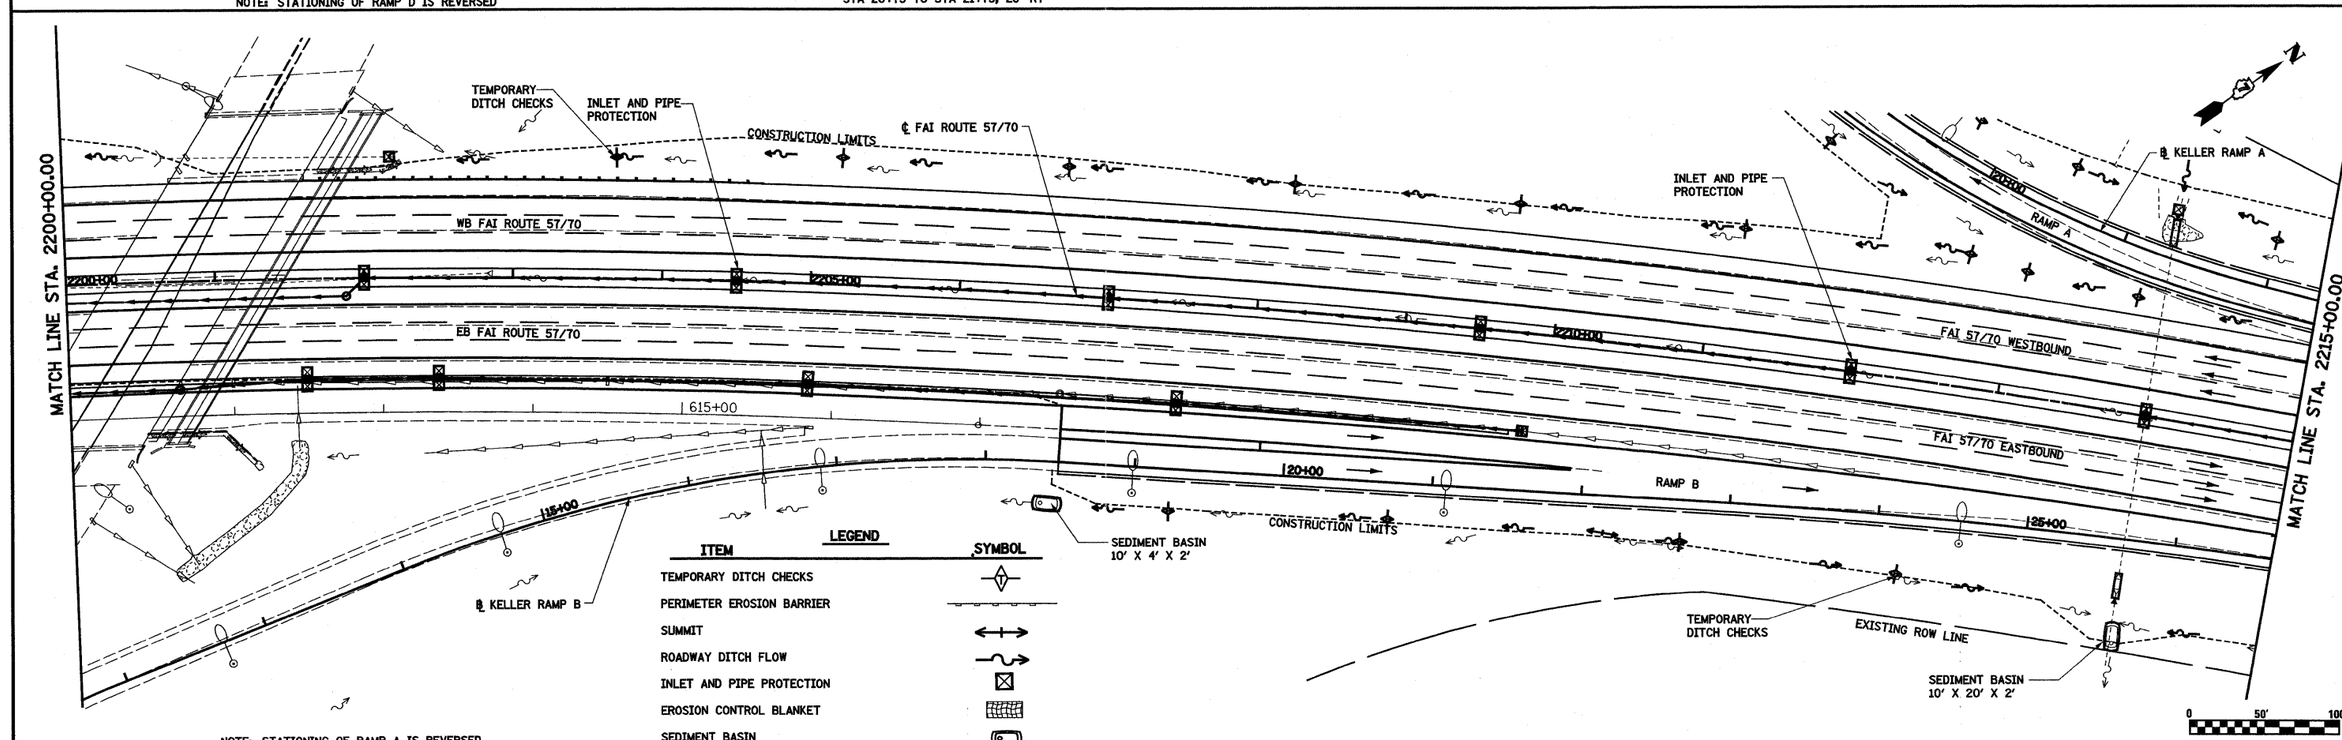

LEGEND

ITEM	SYMBOL
TEMPORARY DITCH CHECKS	
PERIMETER EROSION BARRIER	
SUMMIT	
ROADWAY DITCH FLOW	
INLET AND PIPE PROTECTION	
EROSION CONTROL BLANKET	
SEDIMENT BASIN	

NOTE: STATIONING OF RAMP A IS REVERSED

FILE NAME = S:\Projects\403-00072.57-70\dgn\ML_Keller\eop_5770.dgn	USER NAME = bseibel	DESIGNED - JWS	REVISED -
		DRAWN - PDB	REVISED -
	PLOT SCALE = 100.0000 ' / IN.	CHECKED - BRM	REVISED -
	PLOT DATE = 3/18/2011	DATE - 4-08-08	REVISED -

STATE OF ILLINOIS
DEPARTMENT OF TRANSPORTATION

EROSION AND SEDIMENT CONTROL PLAN, FAI ROUTE 57/70

SCALE: 1"=50' | SHEET NO. 4 OF 8 SHEETS | STA. 2185+00.00 TO STA. 2215+00.00

F.A.I. RTE.	SECTION	COUNTY	TOTAL SHEETS	SHEET NO.
57/70	(25-3,4)R	EFFINGHAM	1098	154
		CONTRACT NO. 74299		
FED. ROAD DIST. NO.	ILLINOIS	FED. AID PROJECT		