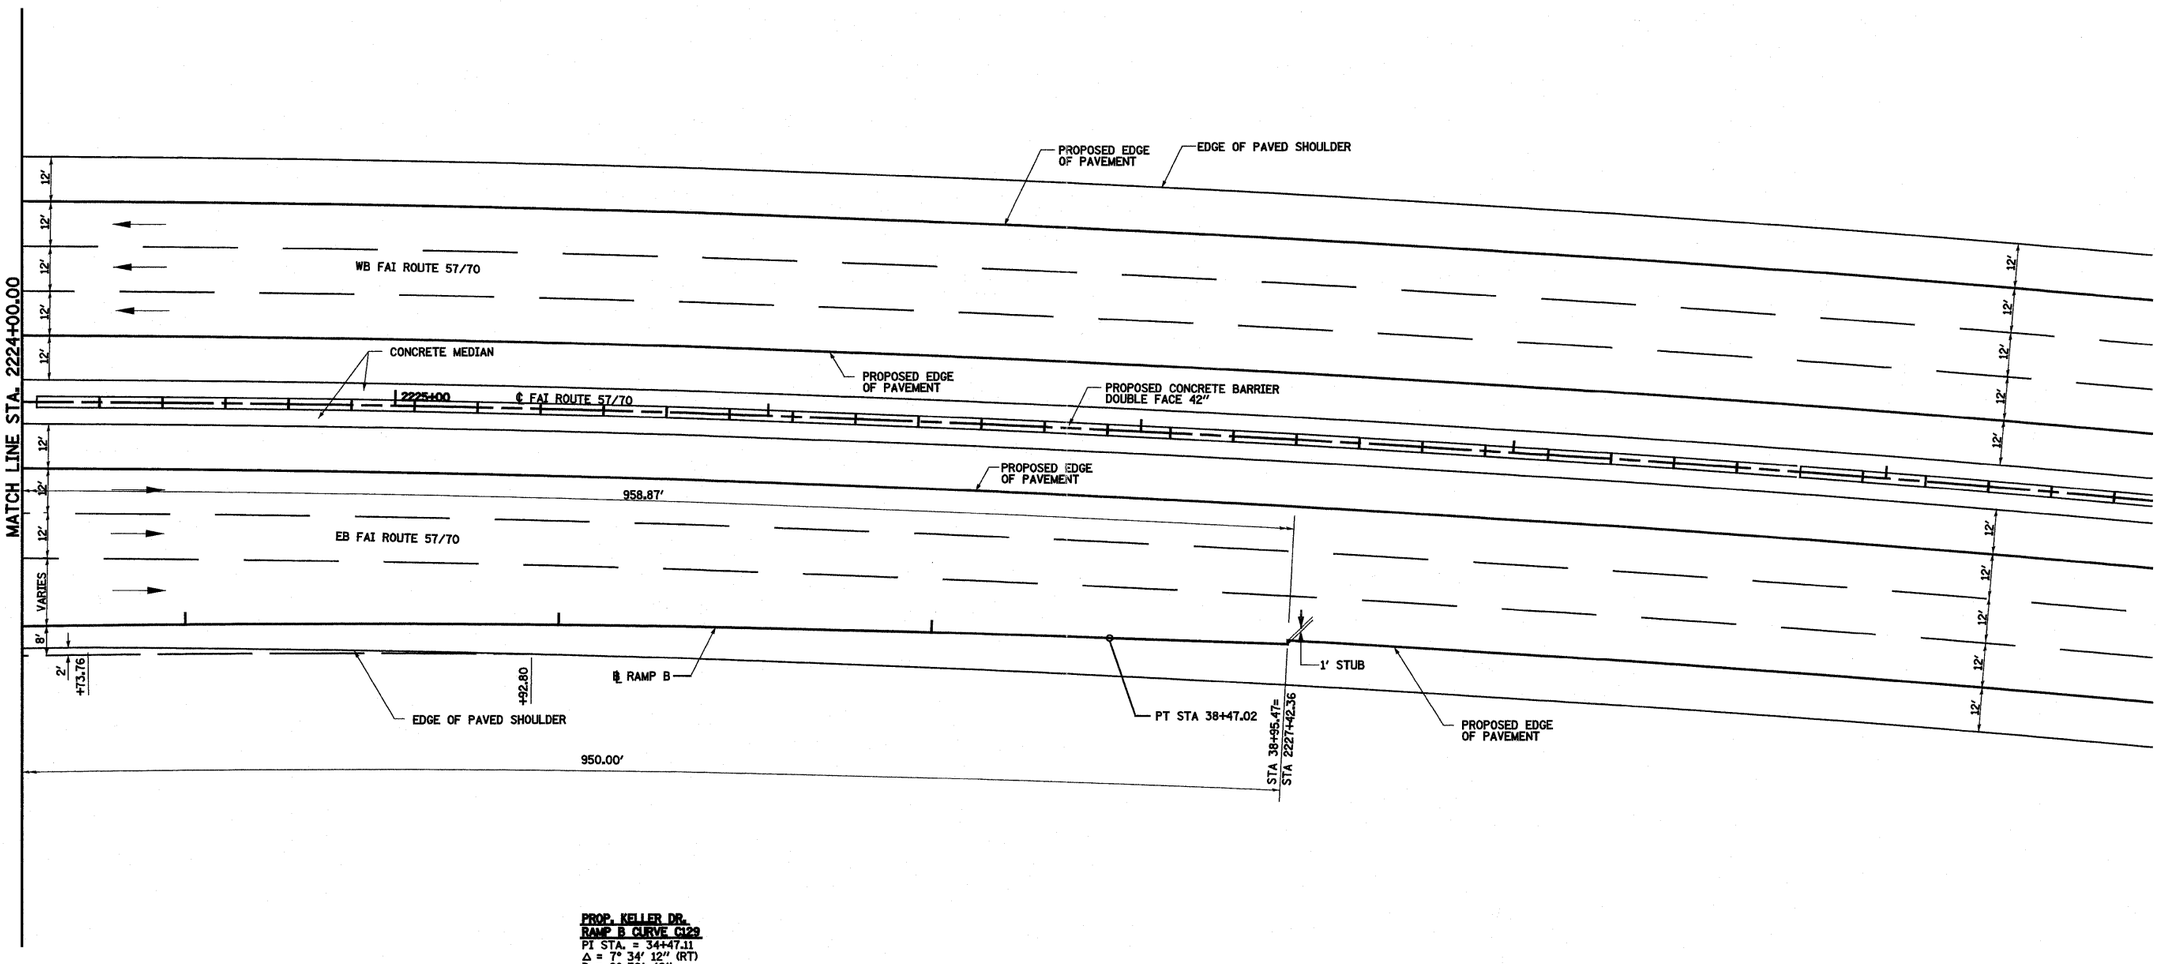

PROP. KELLER DR.
RAMP B CURVE C129
PI STA. = 34+47.11
Δ = 7° 34' 12" (RT)
D = 0° 56' 42"
R = 6,062.53'
T = 401.07'
L = 800.98'
E = 13.25'
P.C. STA. = 30+46.04
P.T. STA. = 38+47.02

0 20' 40'

FILE NAME = S:\Projects\68F-88872.57-7P\dgn\IM_Keller\ramp_details.dgn	USER NAME = John	DESIGNED - ESW	REVISED -
		DRAWN - PDB	REVISED -
	PLOT SCALE = 40.0000 ' / IN.	CHECKED - BRM	REVISED -
	PLOT DATE = 3/20/2011	DATE - 4-25-08	REVISED -

STATE OF ILLINOIS
DEPARTMENT OF TRANSPORTATION

INTERCHANGE RAMP TERMINAL DETAIL, RAMPS A & B, KELLER DRIVE

SCALE: 1"=20' | SHEET NO. 7 OF 7 SHEETS | STA. 2224+00.00 TO STA. 2228+00.00

F.A.I RTE.	SECTION	COUNTY	TOTAL SHEETS	SHEET NO.
57/70	(25-3,4)R	EFFINGHAM	1098	218
		CONTRACT NO. 74299		
FED. ROAD DIST. NO.	ILLINOIS	FED. AID PROJECT		