LEGEND

▨ - GRADING BY OTHERS

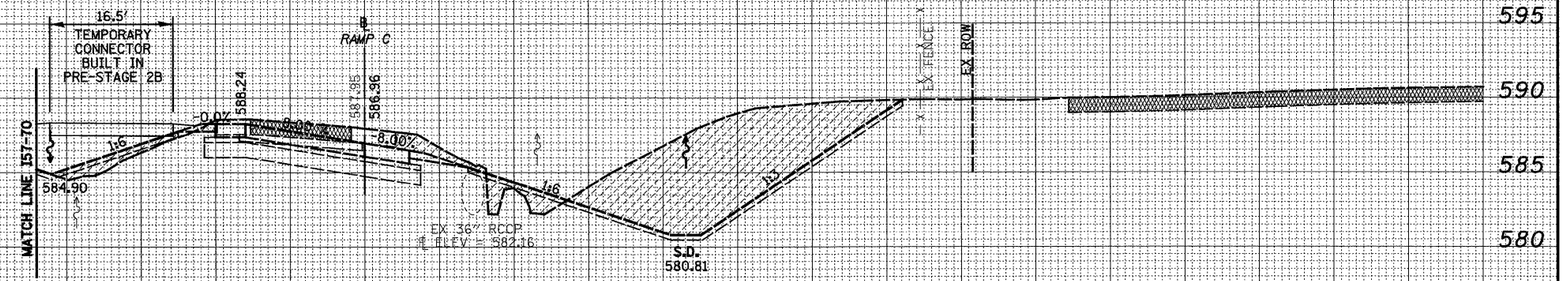

PRESTAGE 2B CUT=1 FILL=26 BUILD CONNECTOR
STAGE 2 CUT=0 FILL=0
STAGE 3 CUT=26 FILL=1 REMOVE CONNECTOR

11+73.74

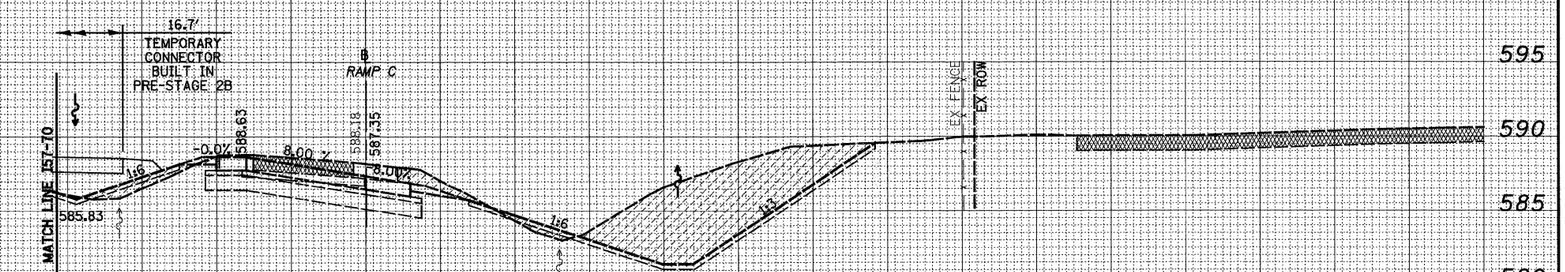

PRESTAGE 2B CUT=0 FILL=18 BUILD CONNECTOR
STAGE 2 CUT=0 FILL=0
STAGE 3 CUT=18 FILL=0 REMOVE CONNECTOR

11+50.00

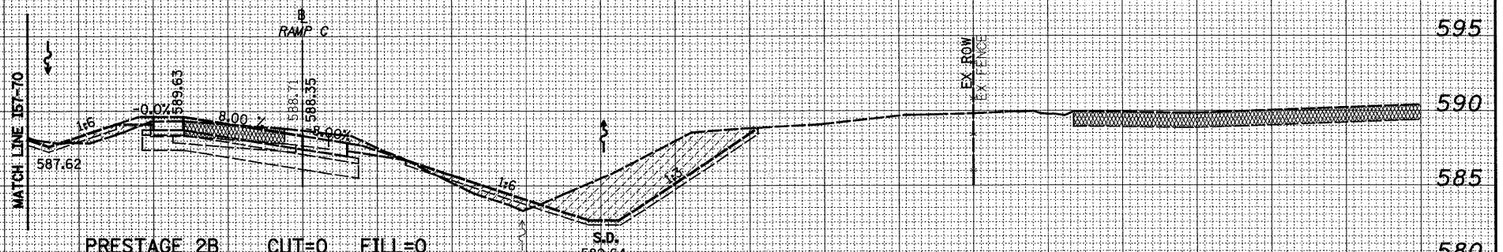

PRESTAGE 2B CUT=0 FILL=0
STAGE 2 CUT=79 FILL=15
STAGE 3 CUT=0 FILL=0

11+00.00

FINAL SURVEY — NOTE BOOK — NO. — BY — DATE
SURVEYED
PLOTTED
TEMPLATE
AREAS
AREAS CHECKED

ORIGINAL SURVEY — NOTE BOOK — NO. — BY — DATE
SURVEYED
PLOTTED
TEMPLATE
AREAS
AREAS CHECKED

FILE NAME = S:\Projects\HED-88072.57-7P\dgn\M_Cells\cnst\FayRC_Marked.dgn	USER NAME = bseibel	DESIGNED - JWS	REVISED -
		DRAWN - LEC	REVISED -
	PLOT SCALE = 20.0000 ' / IN.	CHECKED - BRM	REVISED -
	PLOT DATE = 3/14/2011	DATE - 5-19-08	REVISED -

STATE OF ILLINOIS
DEPARTMENT OF TRANSPORTATION

CROSS SECTIONS, FAYETTE AVENUE RAMP C

SCALE: 1"=10' | SHEET NO. 3 OF 4 SHEETS | STA. 11+00.00 TO STA. 11+73.74

F.A.I RTE.	SECTION	COUNTY	TOTAL SHEETS	SHEET NO.
57/70	(25-3,4)R	EFFINGHAM	1098	644
		CONTRACT NO. 74299		
FED. ROAD DIST. NO.	ILLINOIS	FED. AID PROJECT		