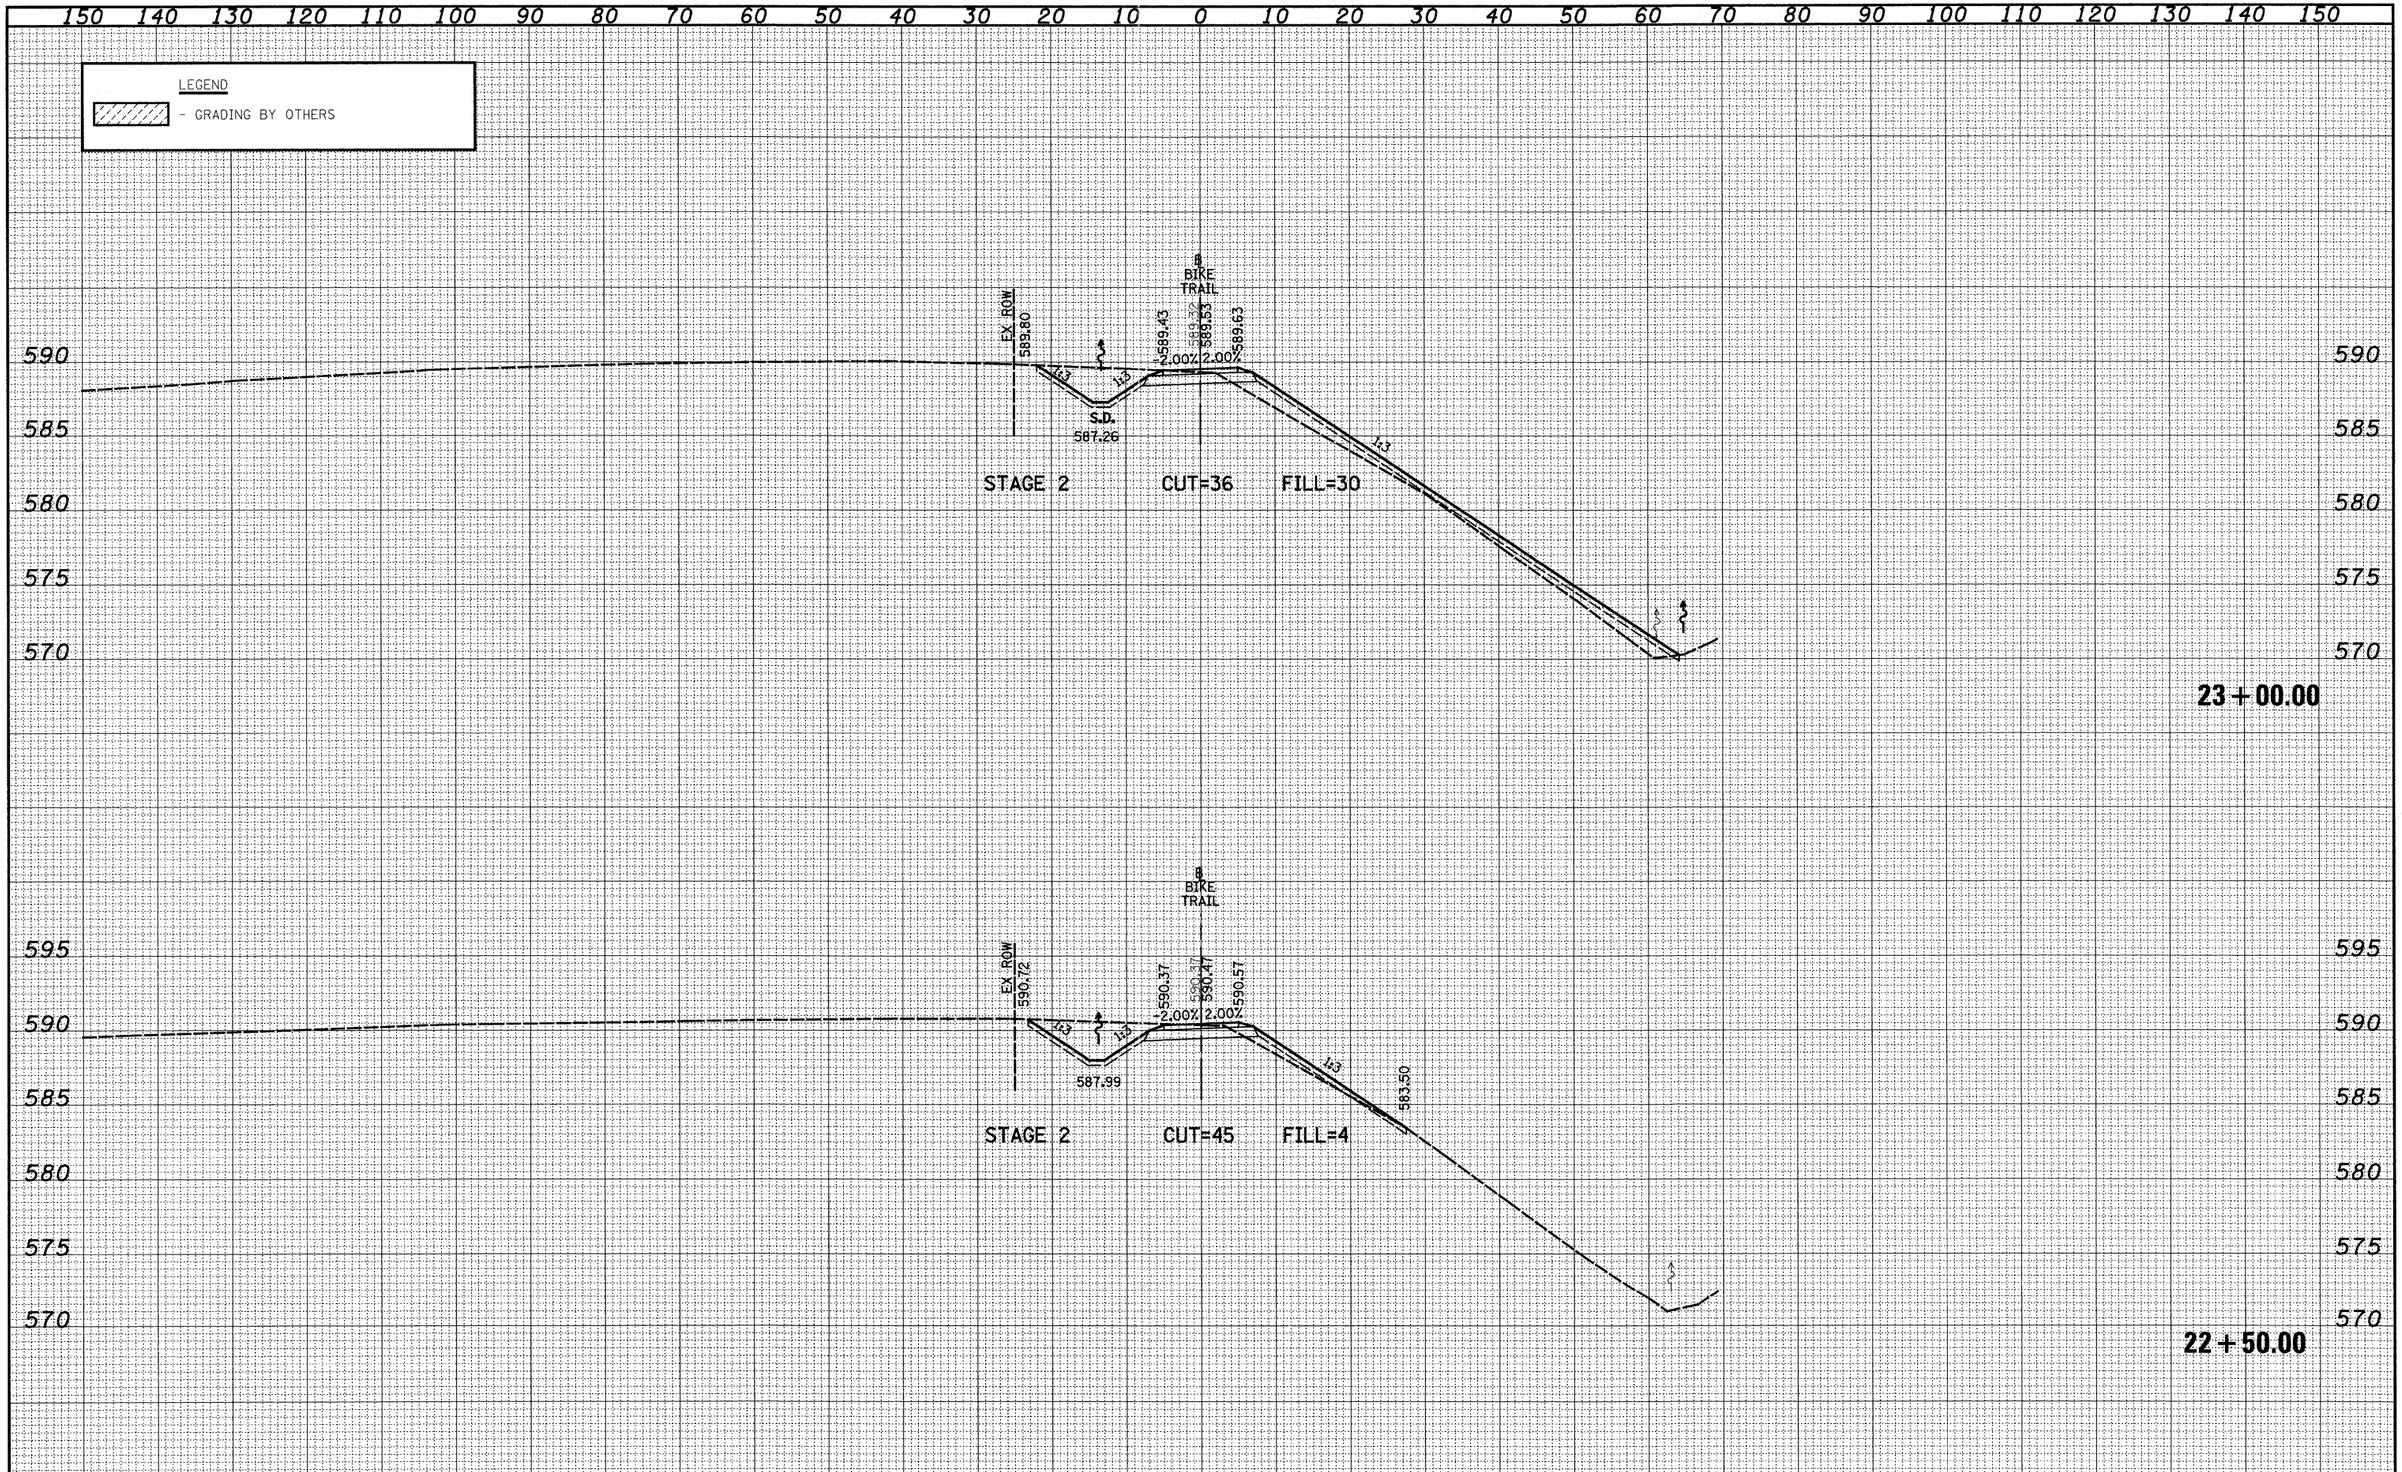

FINAL SURVEY	BY	DATE
NOTE BOOK NO.	SURVEYED	
	PLOTTED	
	TEMPLATE	
	AREAS	
	AREAS CHECKED	

ORIGINAL SURVEY	BY	DATE
NOTE BOOK NO.	SURVEYED	
	PLOTTED	
	TEMPLATE	
	AREAS	
	AREAS CHECKED	

FILE NAME = S:\Projects\403-00072,57-70\dgn\ML_Keller\xsah_Bike.dgn

USER NAME = bseibel

PLOT SCALE = 20.0000 ' / IN.

PLOT DATE = 3/14/2011

DESIGNED - JWS	REVISED -		
DRAWN - LEC	REVISED -		
CHECKED - BRM	REVISED -		
DATE - 11-22-10	REVISED -		

STATE OF ILLINOIS
DEPARTMENT OF TRANSPORTATION

BIKE TRAIL CROSS SECTIONS

SCALE: 1"=10' | SHEET NO. 12 OF 40 SHEETS | STA. 22+50.00 TO STA. 22+00.00

F.A.I. RTE.	SECTION	COUNTY	TOTAL SHEETS	SHEET NO.
57/70	(25-3,4)R	EFFINGHAM	1098	682

CONTRACT NO. 74299

FED. ROAD DIST. NO. | ILLINOIS | FED. AID PROJECT