150 140 130 120 110 100 90 80 70 60 50 40 30 20 10 0 10 20 30 40 50 60 70 80 90 100 110 120 130 140 150

LEGEND

- TEMPORARY PCC PAVEMENT
- REMOVAL
- DRUM
- TEMPORARY CONCRETE BARRIER
- DIRECTION OF TRAFFIC

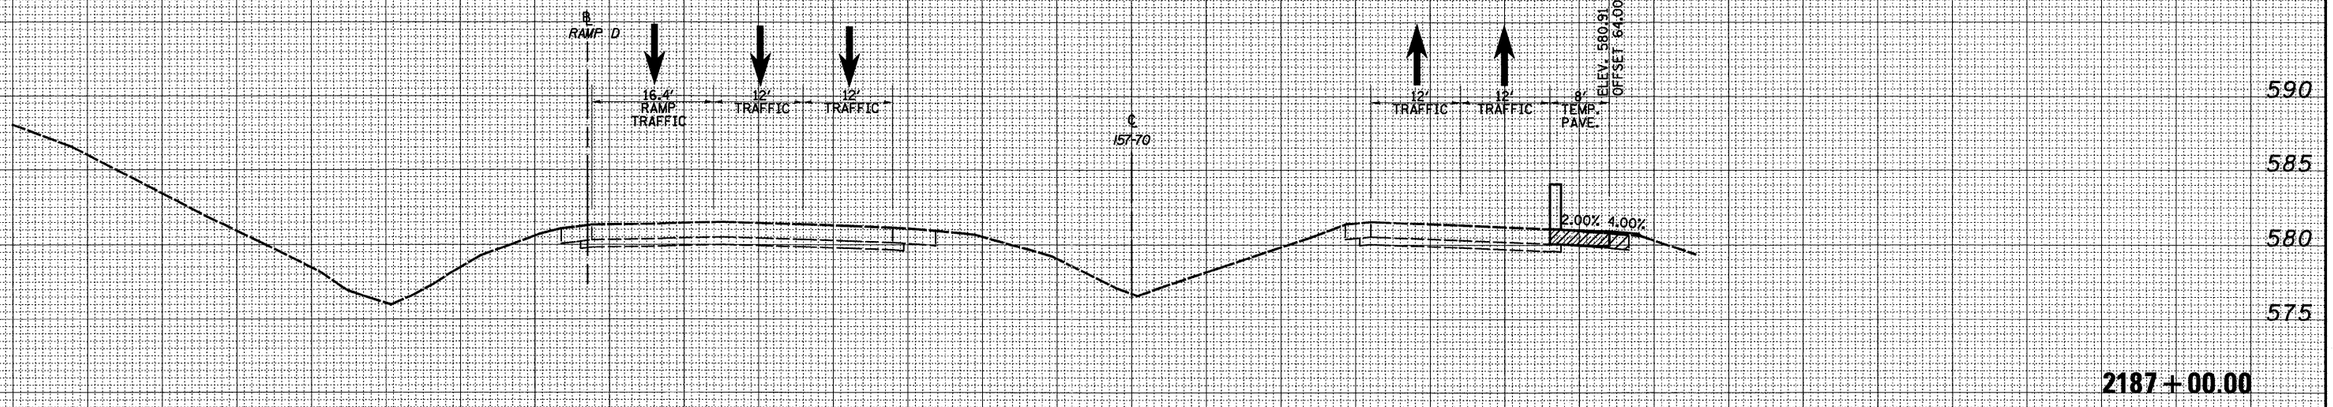

2187+00.00

CUT=0 FILL=4

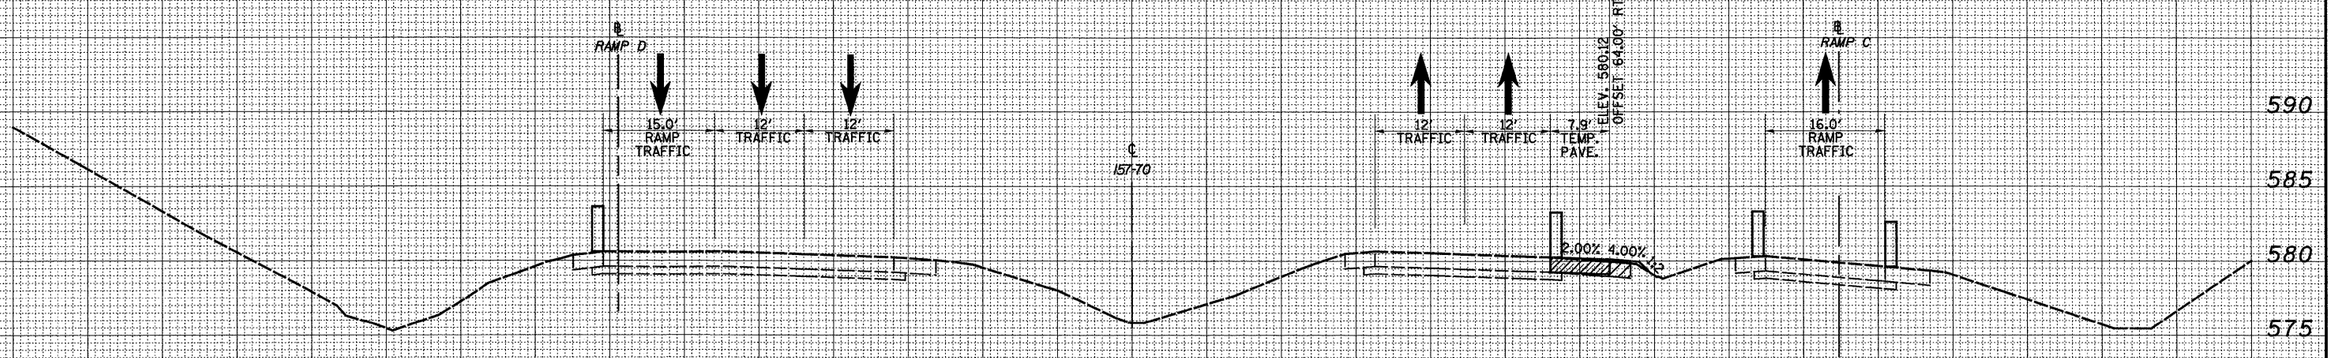

2186+00.00

CUT=0 FILL=4

150 140 130 120 110 100 90 80 70 60 50 40 30 20 10 0 10 20 30 40 50 60 70 80 90 100 110 120 130 140 150

FINAL SURVEY NOTE BOOK

NO.	BY	DATE

SURVEYED
PLOTTED
TYPICAL AREAS
AREAS CHECKED

ORIGINAL SURVEY NOTE BOOK

NO.	BY	DATE

SURVEYED
PLOTTED
TYPICAL AREAS
AREAS CHECKED

FILE NAME = S:\Projects\483-R007.57-70\dgn\ML_Keller\cnstrt_maint\PGT_PS1.dgn	USER NAME = bseibel	DESIGNED - JWS	REVISED -
		DRAWN - LEC	REVISED -
	PLOT SCALE = 20.0000 ' / IN.	CHECKED - BRM	REVISED -
	PLOT DATE = 3/11/2011	DATE - 4-01-08	REVISED -

STATE OF ILLINOIS
DEPARTMENT OF TRANSPORTATION

MAINTENANCE OF TRAFFIC – I57/70 (PRE-STAGE 1)

SCALE: 1"=10' | SHEET NO. 43 OF 94 SHEETS | STA. 2186+00.00 TO STA. 2187+00.00

F.A.I RTE.	SECTION	COUNTY	TOTAL SHEETS	SHEET NO.
57/70	(25-3,4)R	EFFINGHAM	1098	753
		CONTRACT NO. 74299		
FED. ROAD DIST. NO.	ILLINOIS	FED. AID PROJECT		