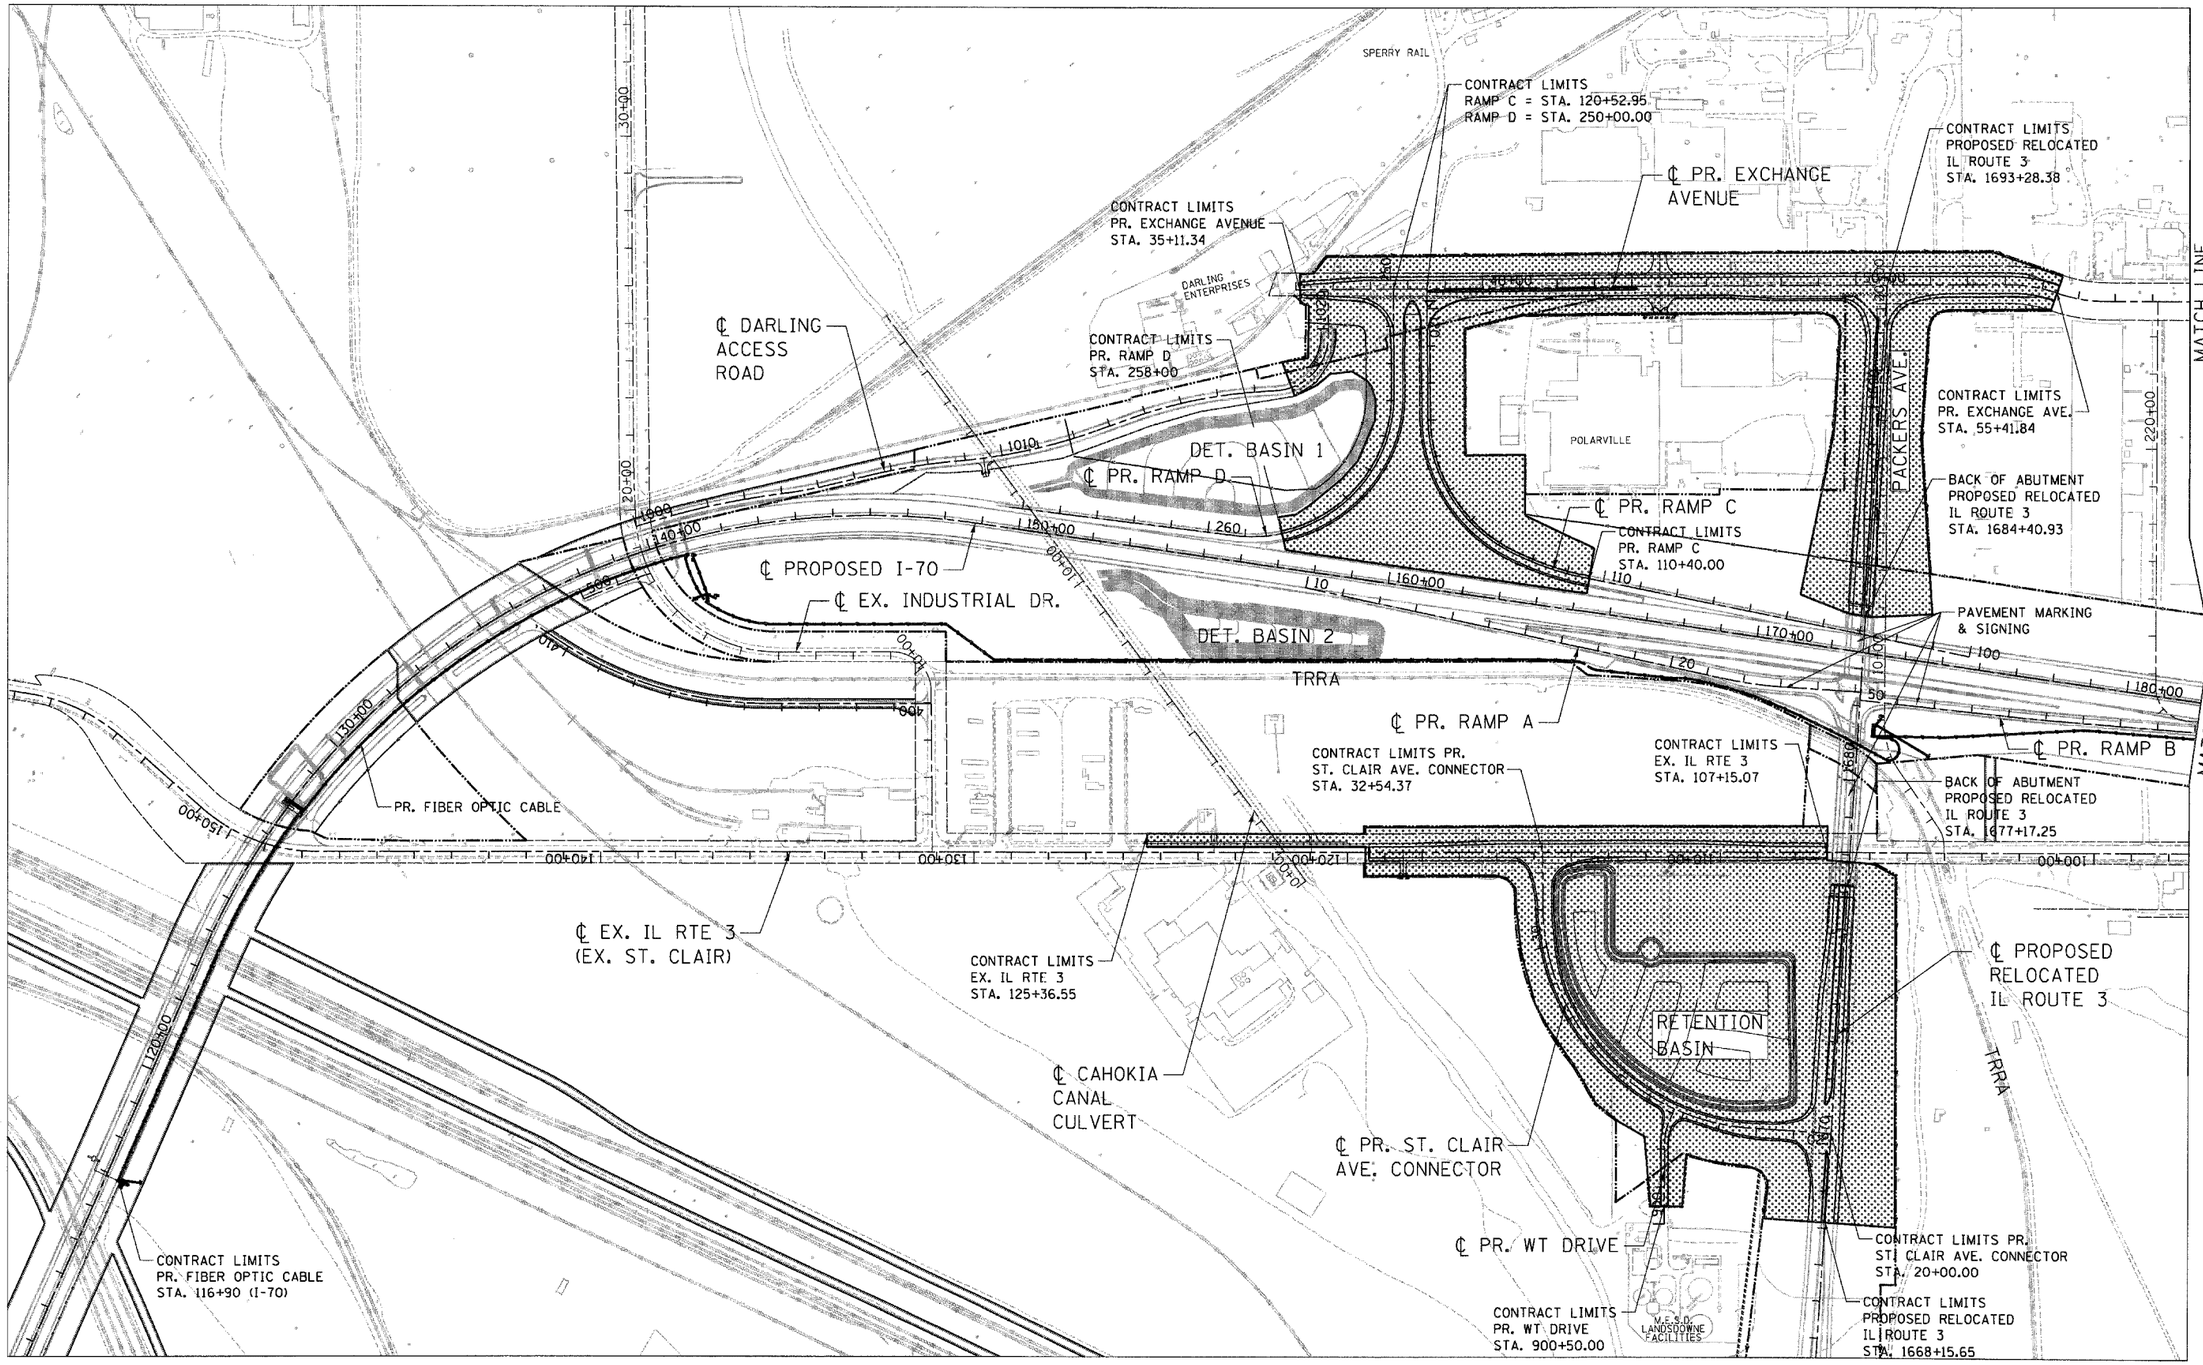

\\DBCONN-11-MOTIFLIDN..\DBCONN-11-BORDERLIDN..\DBCONN-11-ALIGNMENTLIDN..\DBCONN-99-ALIGNMENT2LIDN..\DBCONN-99-ALIGNMENT2.DGN..\DBCONN-10-MOTIFLIDN..\DBCONN-11-MOTIFLIDN..\DBCONN-99-MOTIFLIDN..\DBCONN-11-BORDERLIDN..\DBCONN-11-ALIGNMENTLIDN..\DBCONN-99-ALIGNMENT2LIDN..\DBCONN-99-ALIGNMENT2.DGN..\DBCONN-10-MOTIFLIDN..\DBCONN-11-MOTIFLIDN..\DBCONN-99-MOTIFLIDN
10-19-2011, 14:30:42 BONDMAJO \\VS-WAN4\WAN\ALLJD-TRANS-87\22822\228869-RR\CIVIL\CADD\99 ALL CONTRACTS\CONN-SHEETS CONTRACT 1\INDEX-11-SHT-ALIGNTIEBMP.DGN

FILE NAME = $FILEL$	USER NAME = $USER$	DESIGNED - JB	REVISED -	
		DRAWN - JB	REVISED -	
TENG & ASSOCIATES, INC. ENGINEERS/ARCHITECTS/PLANNERS CHICAGO, ILLINOIS	PLOT SCALE = $SCALE$	CHECKED - ACL	REVISED -	
	PLOT DATE = $DATE$	DATE - 10/21/11	REVISED -	

STATE OF ILLINOIS
DEPARTMENT OF TRANSPORTATION
PROPOSED RELOCATED IL ROUTE 3 INTERCHANGE

CONSTRUCTION LIMITS 1

SCALE: 1"=200' | SHEET NO. 1 OF 2 SHEETS | STA. | TO STA.

F.A.P. RTE.	SECTION	COUNTY	TOTAL SHEETS	SHEET NO.
998	82-2-1K	ST. CLAIR	353	39
		CONTRACT NO. 76E06		
FED. ROAD DIST. NO.	ILLINOIS	FED. AID PROJECT		