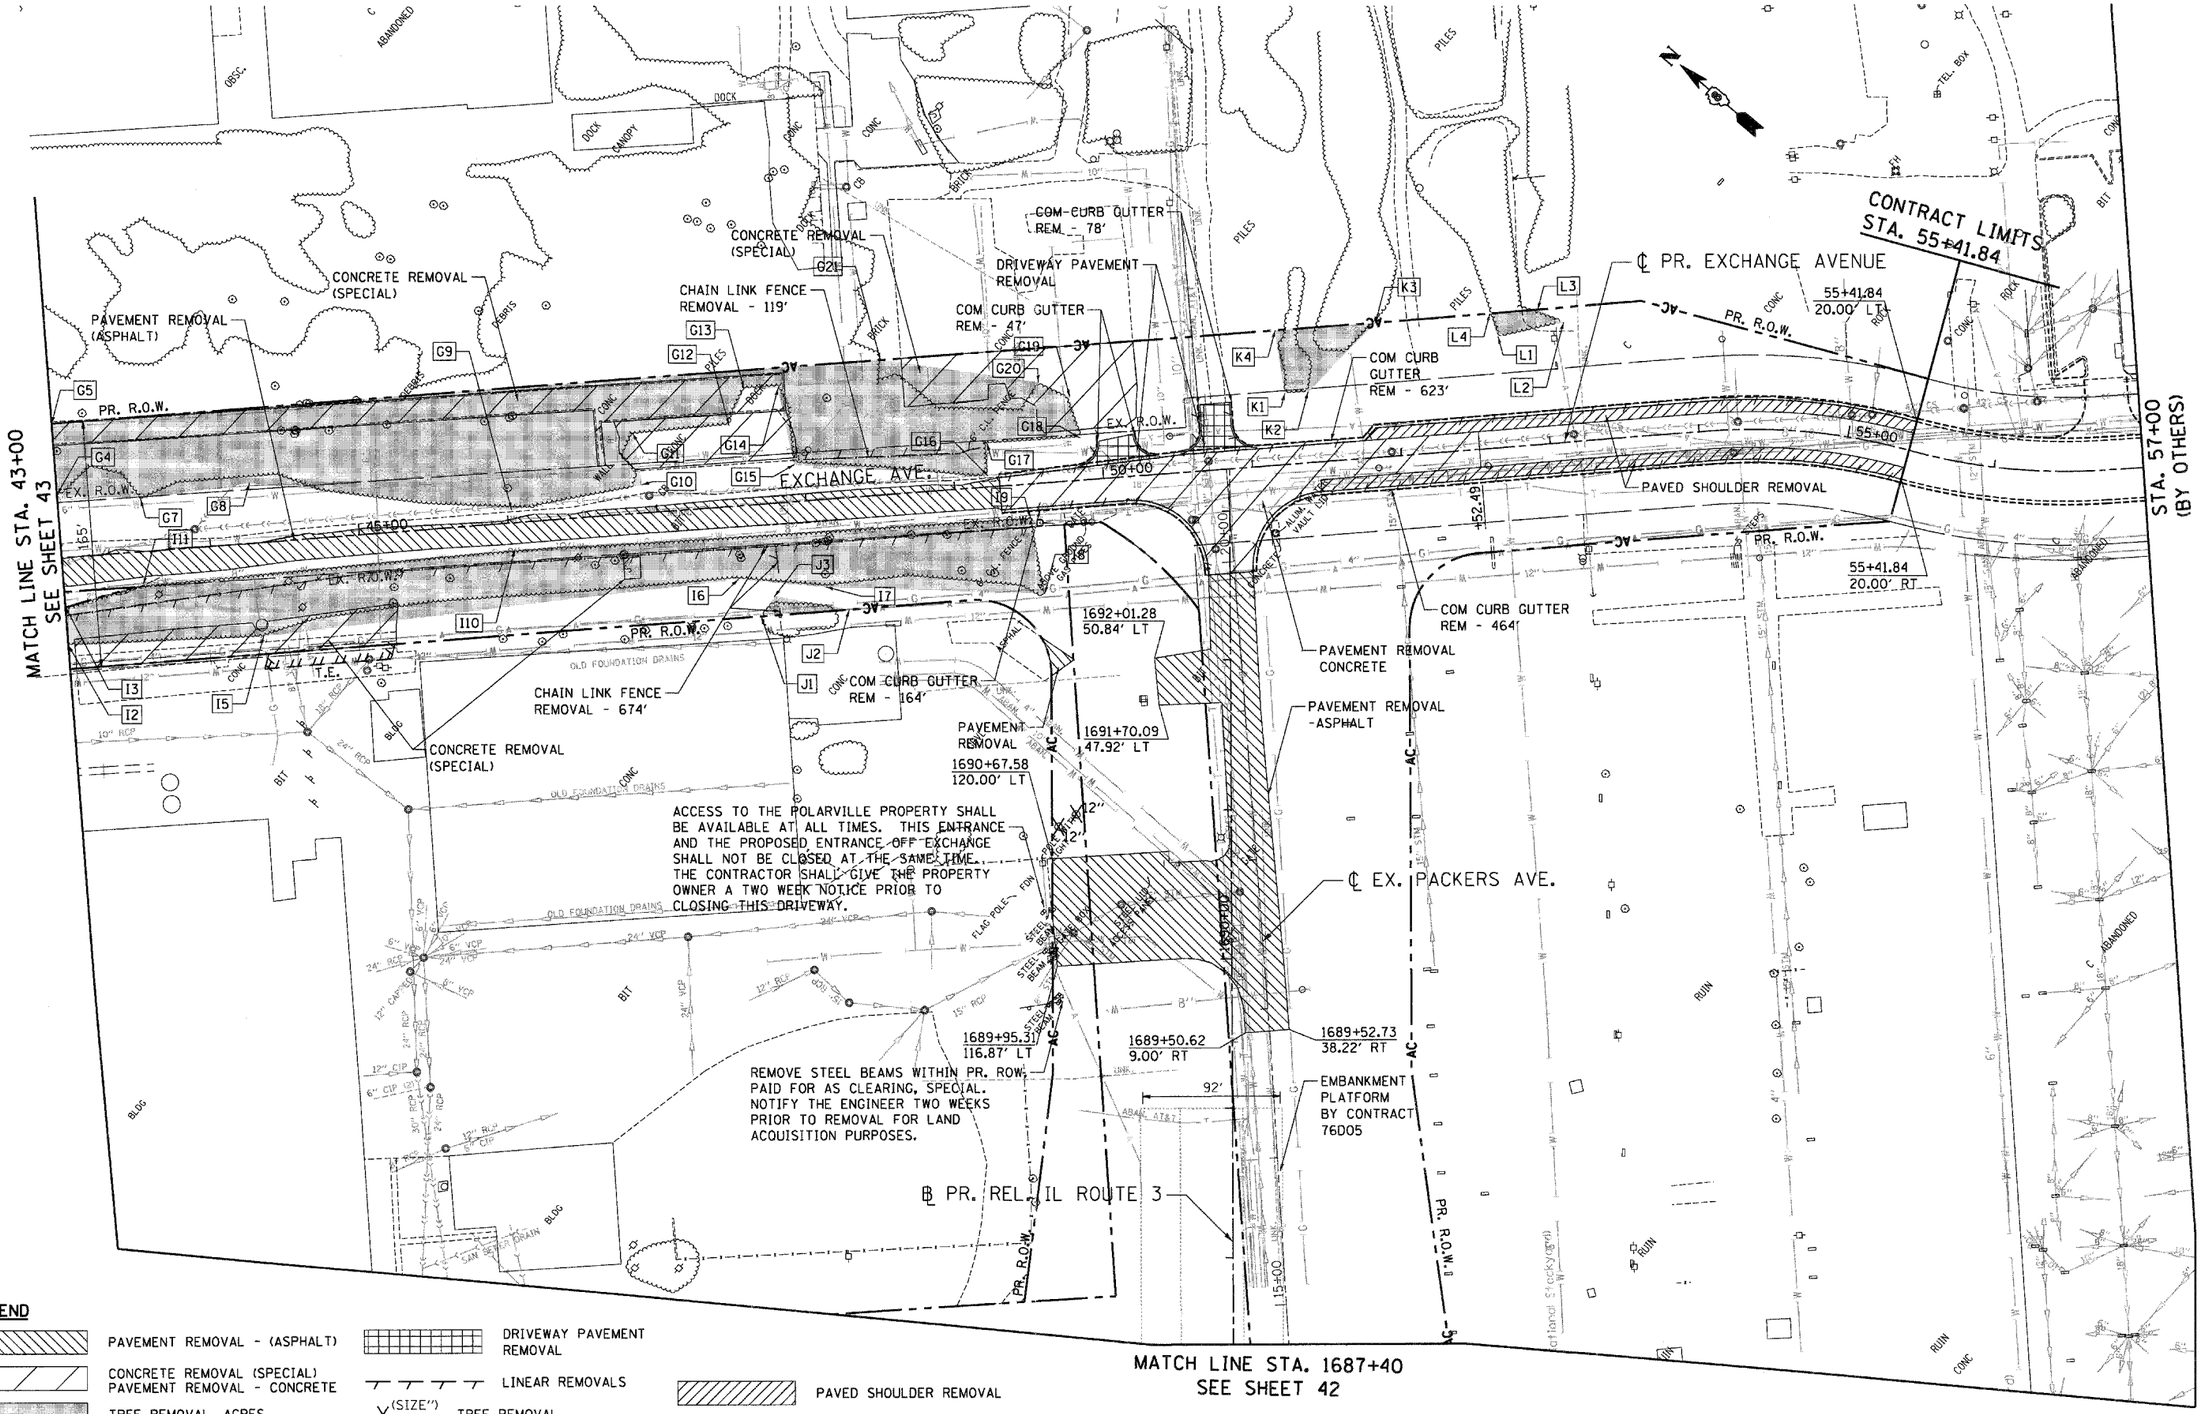

LEGEND

- PAVEMENT REMOVAL - (ASPHALT)
- CONCRETE REMOVAL (SPECIAL) PAVEMENT REMOVAL - CONCRETE
- TREE REMOVAL, ACRES
- HOT-MIX ASPHALT SURFACE REMOVAL, 2"
- DRIVEWAY PAVEMENT REMOVAL
- LINEAR REMOVALS
- X (SIZE") TREE REMOVAL
- A TREE REMOVAL, ACRES DELINEATION POINTS
- PAVED SHOULDER REMOVAL

FILE NAME = $FILE$	USER NAME = $USER$	DESIGNED - JB	REVISED -
		DRAWN - JB	REVISED -
	PLOT SCALE = $SCALE$	CHECKED - ACL	REVISED -
TENG & ASSOCIATES, INC. ENGINEERS/ARCHITECTS/PLANNERS CHICAGO, ILLINOIS	PLOT DATE = $DATE$	DATE - 10/21/11	REVISED -

STATE OF ILLINOIS
DEPARTMENT OF TRANSPORTATION
PROPOSED RELOCATED IL ROUTE 3 INTERCHANGE

PROPOSED EXCHANGE AVENUE
EXISTING PLAN & REMOVALS
STA. 43+00 TO STA. 57+00

SCALE: 1"=50' | SHEET NO. 4 OF 7 SHEETS | STA. | TO STA.

F.A.P. RTE.	SECTION	COUNTY	TOTAL SHEETS	SHEET NO.
998	82-2-1K	ST. CLAIR	353	44
		CONTRACT NO. 76E06		
FED. ROAD DIST. NO.	ILLINOIS	FED. AID PROJECT		

\\DBCONN-09-MOTIF\DGN\..\DBCONN-11-BORDER\DGN\..\DBCONN-11-MOTIF\DGN\..\DBCONN-11-LEGEND\DGN\..\DBCONN-11-LAYOUT\DGN\..\DBCONN-08-MOTIF\DGN\..\DBCONN-03-GEOMETRICS\DGN\..\DBCONN-10-MOTIF\DGN
10-19-2011, 14:53:32 BDNDHUJD \\FS-0044\VAV\VAULT\D-TRANS_87\2222\28868-001\CIVIL\CAD\99 ALL CONTRACTS\DGN\SHEETS CONTRACT 11\DBCONN-11-SHT-REMOVAL-4300.DGN