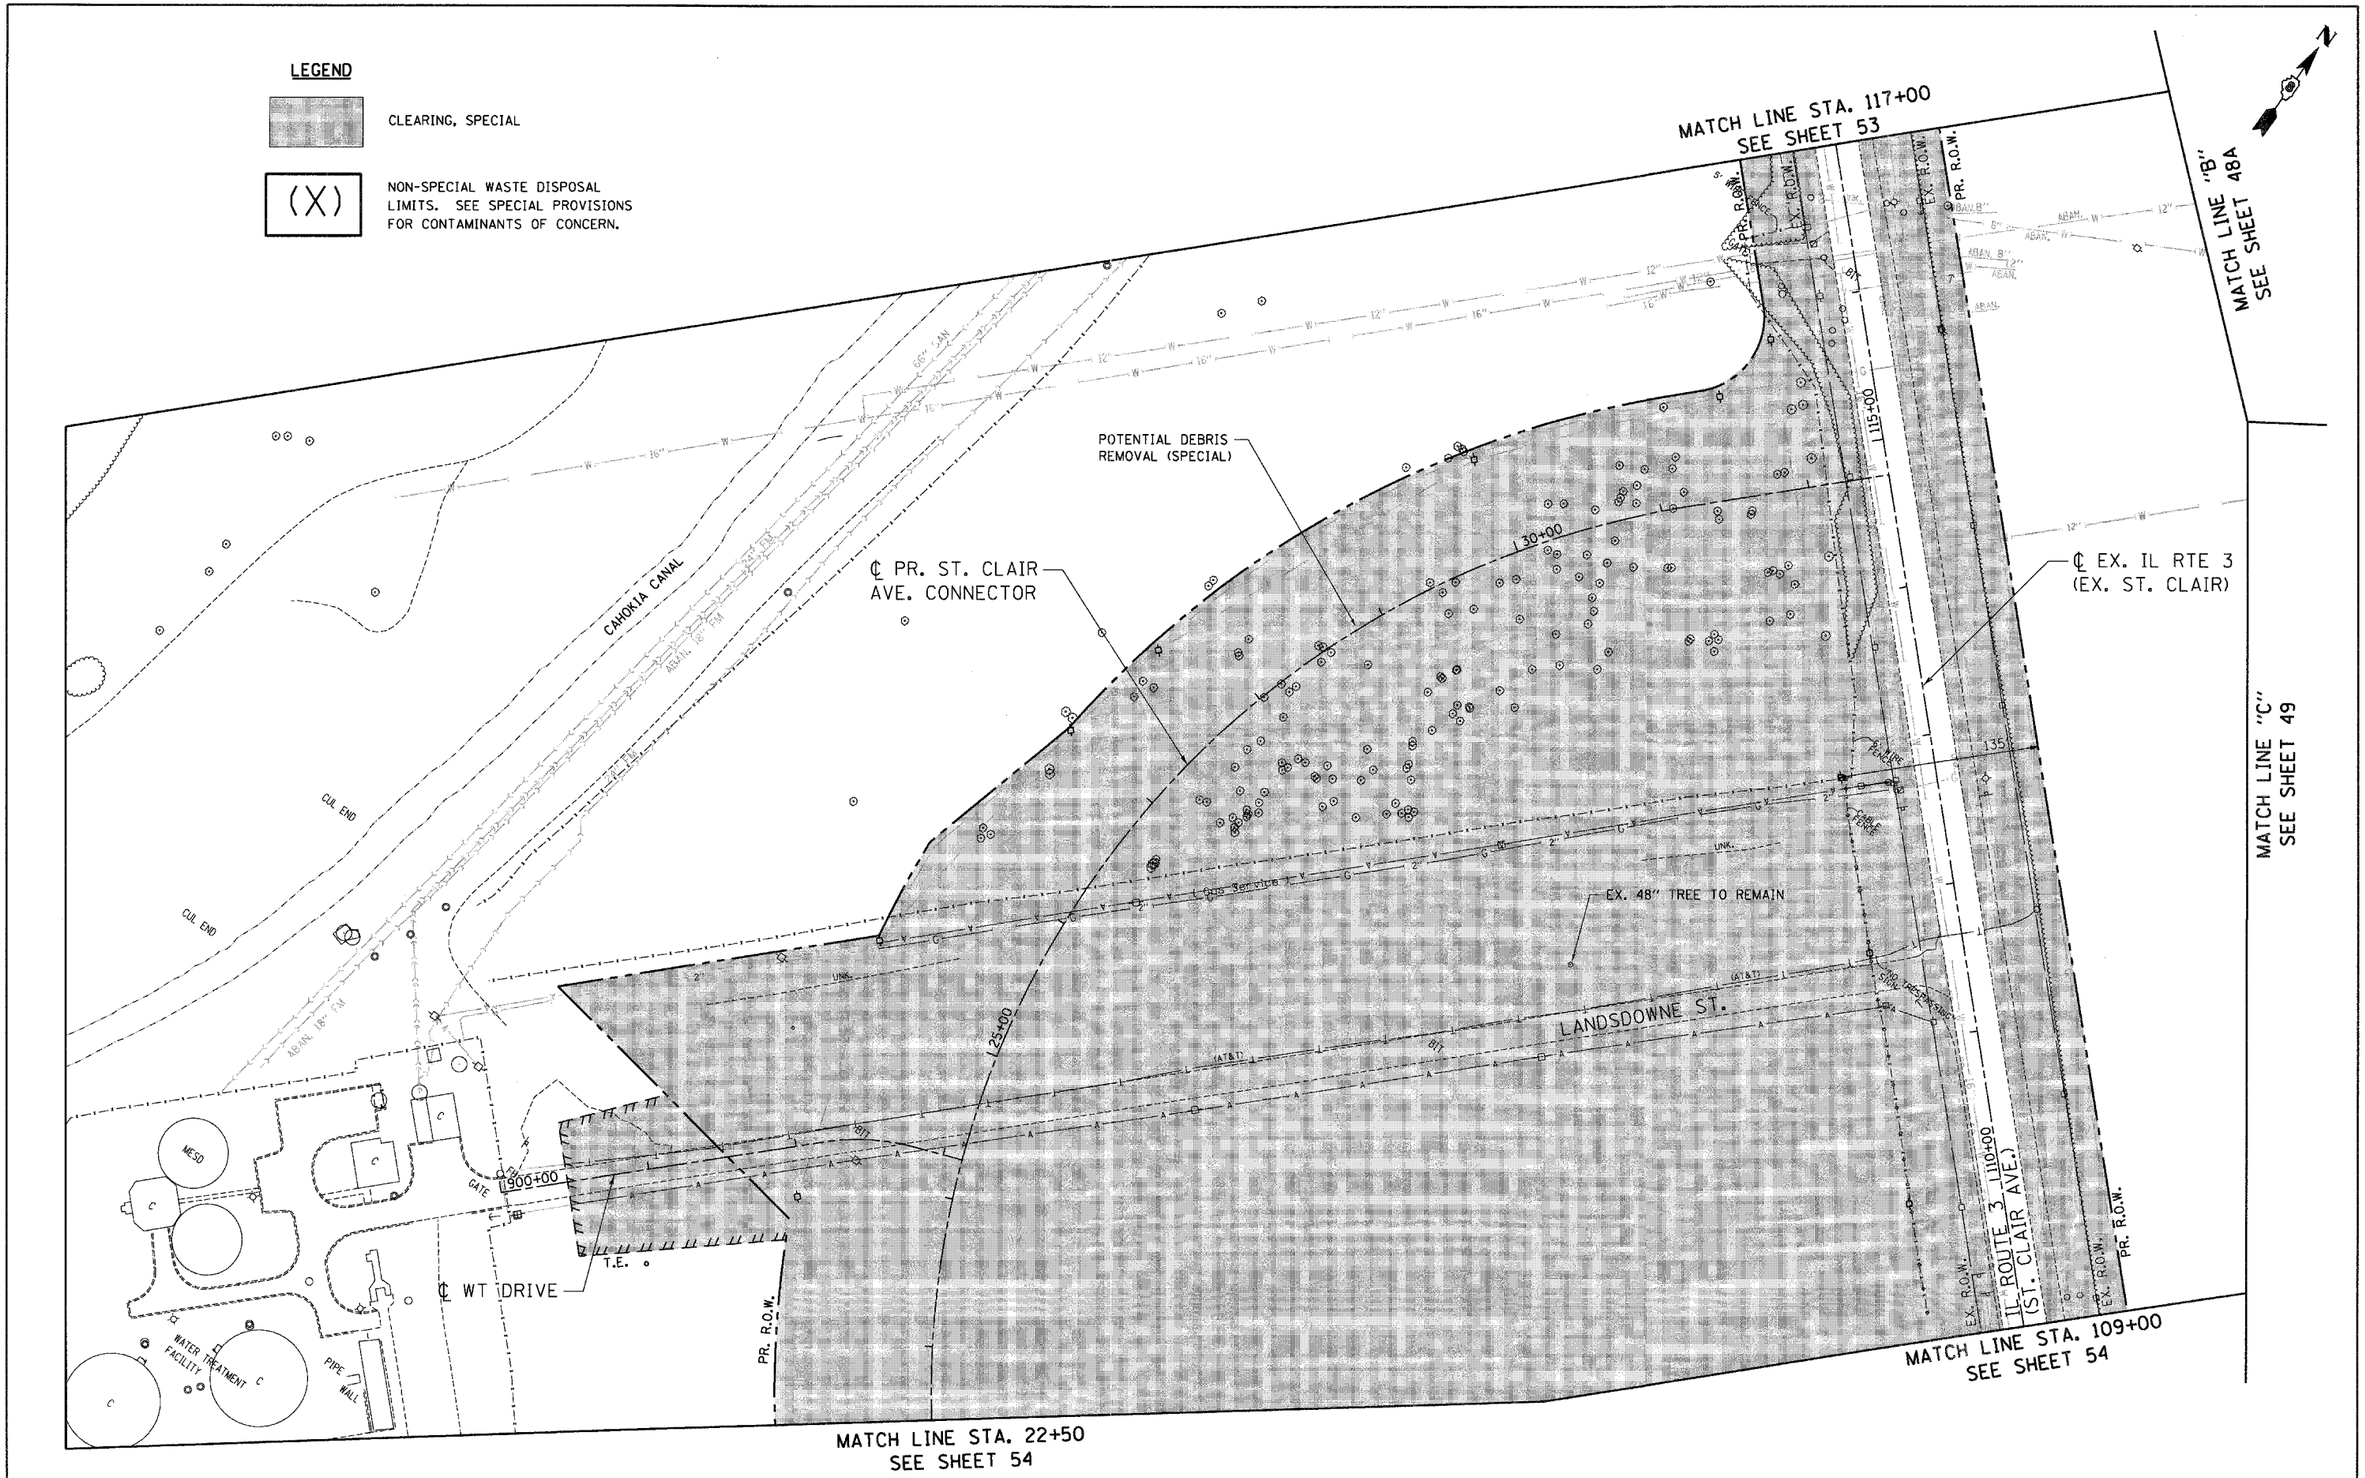

FILE NAME = $FILEL$	USER NAME = $USER$	DESIGNED - JB	REVISED -
		DRAWN - MDN	REVISED -
TENG TENG & ASSOCIATES, INC. ENGINEERS/ARCHITECTS/PLANNERS CHICAGO, ILLINOIS	PLOT SCALE = $SCALE$	CHECKED - ACL	REVISED -
	PLOT DATE = $DATE$	DATE - 10/21/11	REVISED -

STATE OF ILLINOIS
DEPARTMENT OF TRANSPORTATION
PROPOSED RELOCATED IL ROUTE 3 INTERCHANGE

PROPOSED CONNECTOR ROAD AND EXISTING ST. CLAIR AVENUE
CLEARING PLAN
STA. 109+00 TO STA. 117+00

SCALE: 1"=50' | SHEET NO. 6 OF 7 SHEETS | STA. | TO STA.

F.A.P. RTE.	SECTION	COUNTY	TOTAL SHEETS	SHEET NO.
998	82-2-1K	ST. CLAIR	353	53
		CONTRACT NO. 76E06		
FED. ROAD DIST. NO.	ILLINOIS	FED. AID PROJECT		

..\DBCONN-99-MOTIFI.DGN, ..\DBCONN-11-BORDER1.DGN, ..\DBCONN-11-MOTIFI.DGN, ..\DBCONN-11-LEGEND1.DGN, ..\DBCONN-11-LAYOUT1.DGN, ..\DBCONN-05-MOTIFI.DGN, ..\DBCONN-06-MOTIFI.DGN, ..\DBCONN-08-MOTIFI.DGN
10-19-2011, 14:38:48 BONDHUJO \\FS-0044\AM\VAULT_D-TRANS_07\2202\20868-001\CIVIL\CAD\99 ALL CONTRACTS\CONN\SHEETS CONTRACT 11\DBCONN-11-SHT-HAZMAT1-10900.DGN