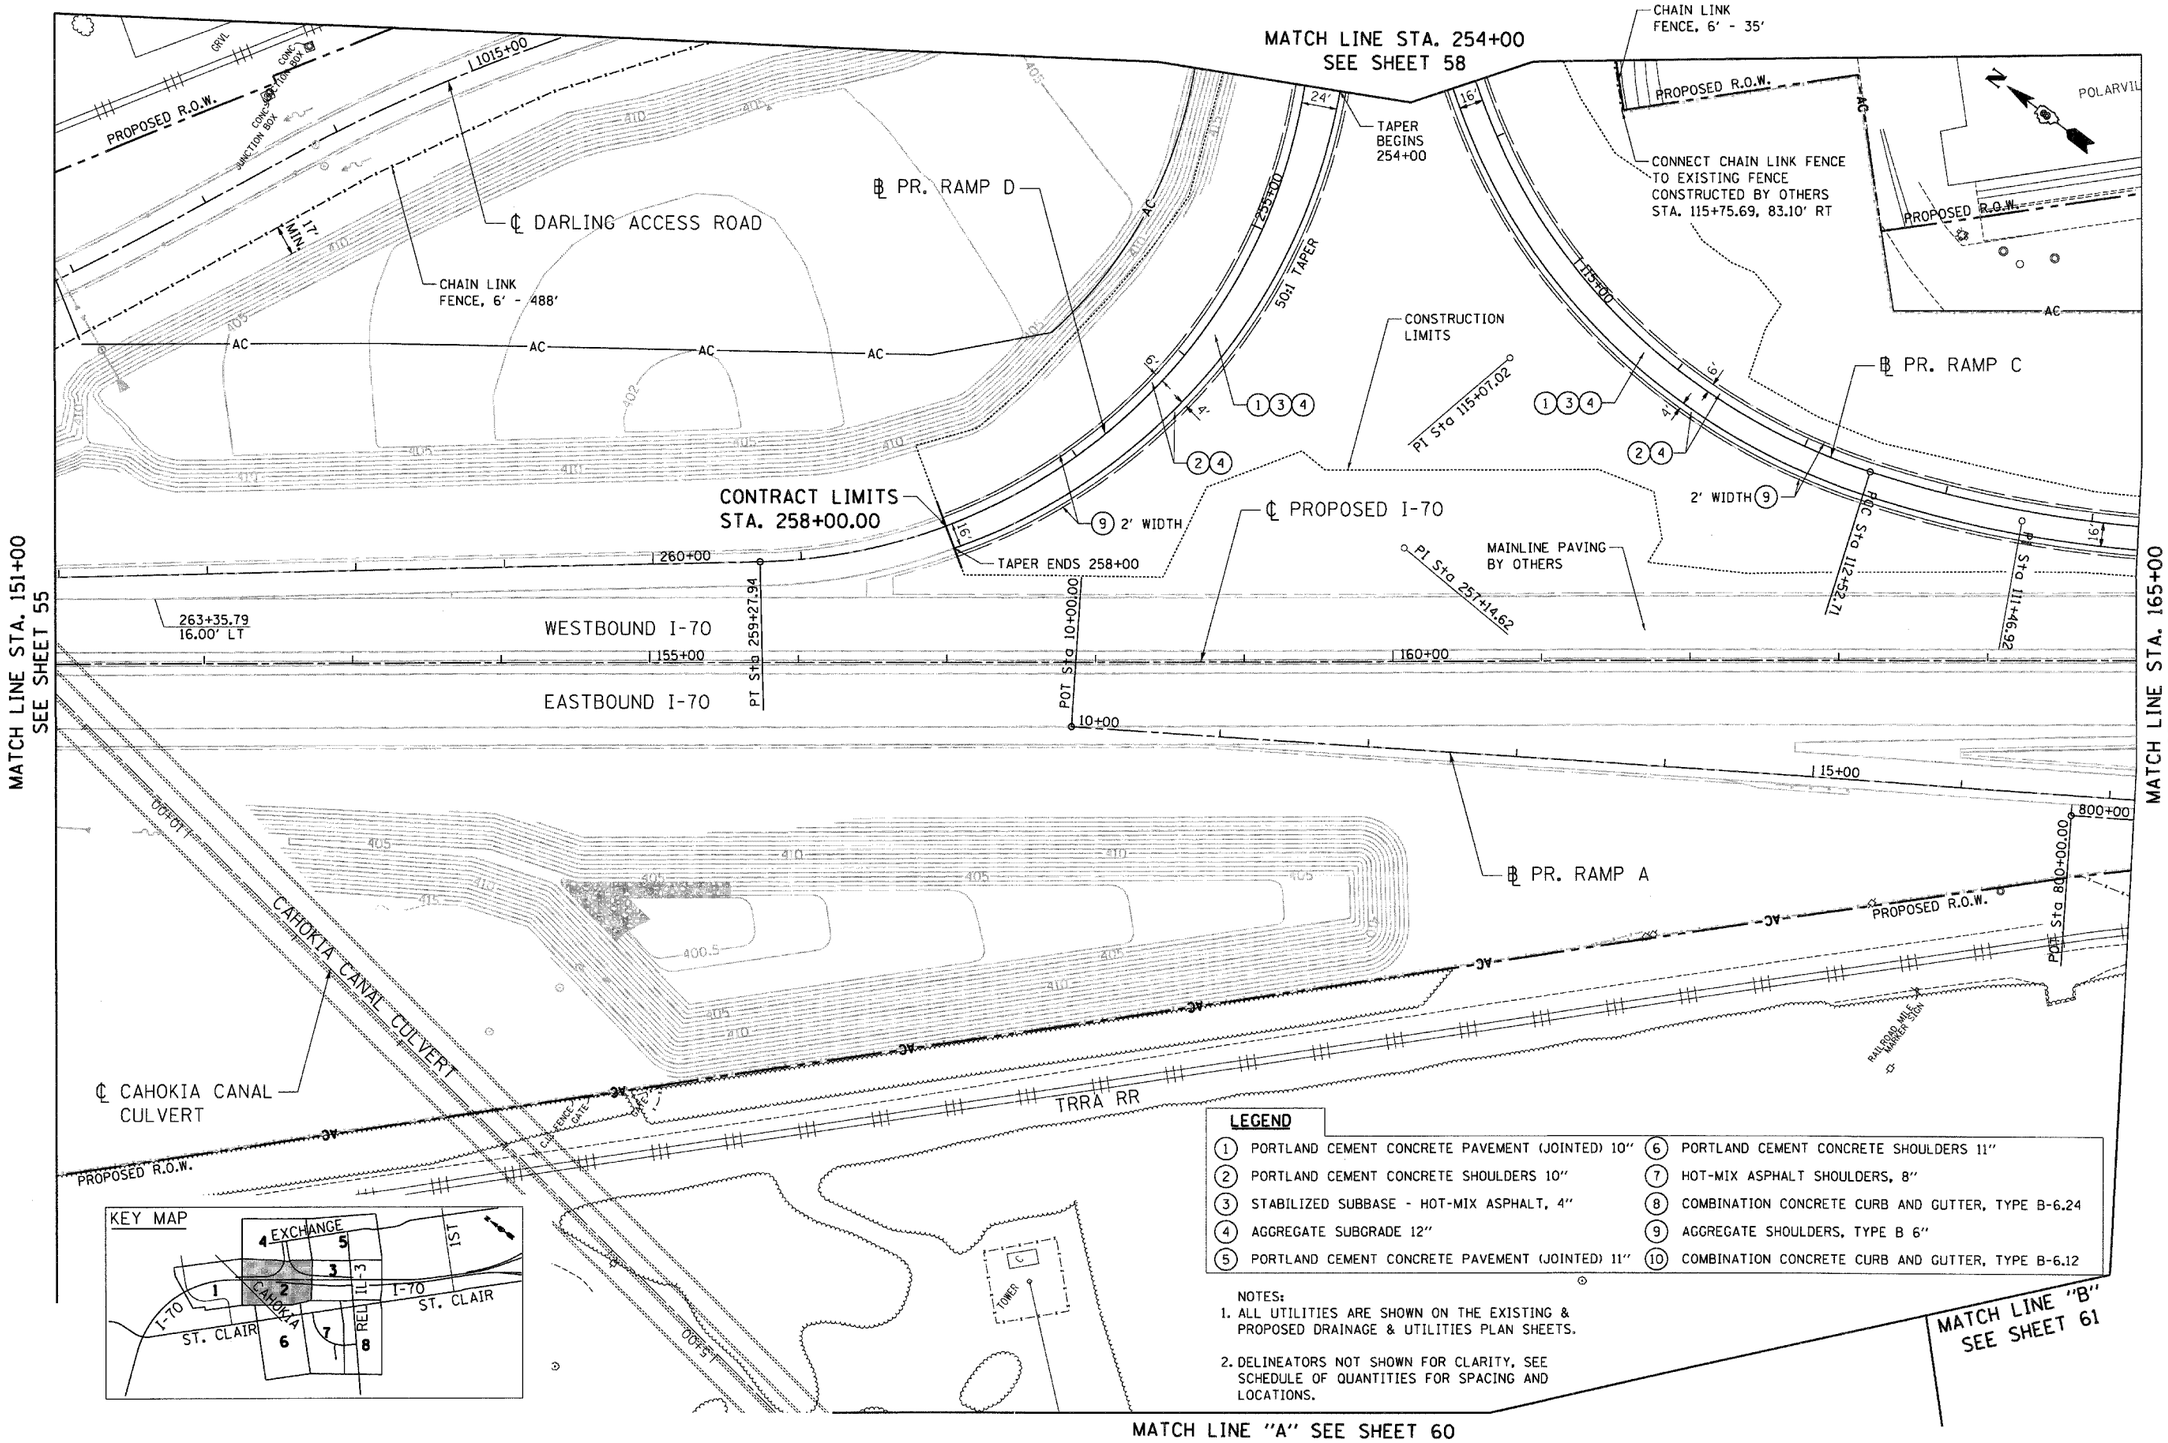

LEGEND

1. PORTLAND CEMENT CONCRETE PAVEMENT (JOINTED) 10"
2. PORTLAND CEMENT CONCRETE SHOULDERS 10"
3. STABILIZED SUBBASE - HOT-MIX ASPHALT, 4"
4. AGGREGATE SUBGRADE 12"
5. PORTLAND CEMENT CONCRETE PAVEMENT (JOINTED) 11"
6. PORTLAND CEMENT CONCRETE SHOULDERS 11"
7. HOT-MIX ASPHALT SHOULDERS, 8"
8. COMBINATION CONCRETE CURB AND GUTTER, TYPE B-6.24
9. AGGREGATE SHOULDERS, TYPE B 6"
10. COMBINATION CONCRETE CURB AND GUTTER, TYPE B-6.12

NOTES:
1. ALL UTILITIES ARE SHOWN ON THE EXISTING & PROPOSED DRAINAGE & UTILITIES PLAN SHEETS.
2. DELINEATORS NOT SHOWN FOR CLARITY, SEE SCHEDULE OF QUANTITIES FOR SPACING AND LOCATIONS.

FILE NAME = $FILEL$	USER NAME = $USER$	DESIGNED - JB	REVISED -
		DRAWN - JB	REVISED -
TENG & ASSOCIATES, INC. ENGINEERS/ARCHITECTS/PLANNERS CHICAGO, ILLINOIS	PLOT SCALE = $SCALE$	CHECKED - ACL	REVISED -
	PLOT DATE = $DATE$	DATE - 10/21/11	REVISED -

STATE OF ILLINOIS
DEPARTMENT OF TRANSPORTATION
PROPOSED RELOCATED IL ROUTE 3 INTERCHANGE

PROPOSED I-70
ROADWAY PLAN
STA. 151+00 TO STA. 165+00

SCALE: 1"=50' | SHEET NO. 2 OF 8 SHEETS | STA. | TO STA.

F.A.P. RTE.	SECTION	COUNTY	TOTAL SHEETS	SHEET NO.
998	82-2-1K	ST. CLAIR	353	56
		CONTRACT NO. 76E06		
FED. ROAD DIST. NO.	ILLINOIS	FED. AID PROJECT		

..\DBCONN-99-MOTIF1.DGN, ..\DBCONN-11-BORDER1.DGN, ..\DBCONN-11-MOTIF1.DGN, ..\DBCONN-11-LEGEND1.DGN, ..\DBCONN-11-LAYOUT1.DGN, ..\DBCONN-05-MOTIF1.DGN, ..\DBCONN-06-MOTIF1.DGN, ..\DBCONN-08-MOTIF1.DGN, ..\DBCONN-06-CONTOUR1.DGN, ..\DBCONN-10-MOTIF1.DGN
10-19-2011, 14:40:29 BONDHUJD \\FS-0044\AM\VAULT_D-TRANS.07\2202\20868-001\CIVIL\CAD\99 ALL CONTRACTS\CONN\SHEETS CONTRACT 11\DBCONN-11-SHT-PLAN1-15100.DGN