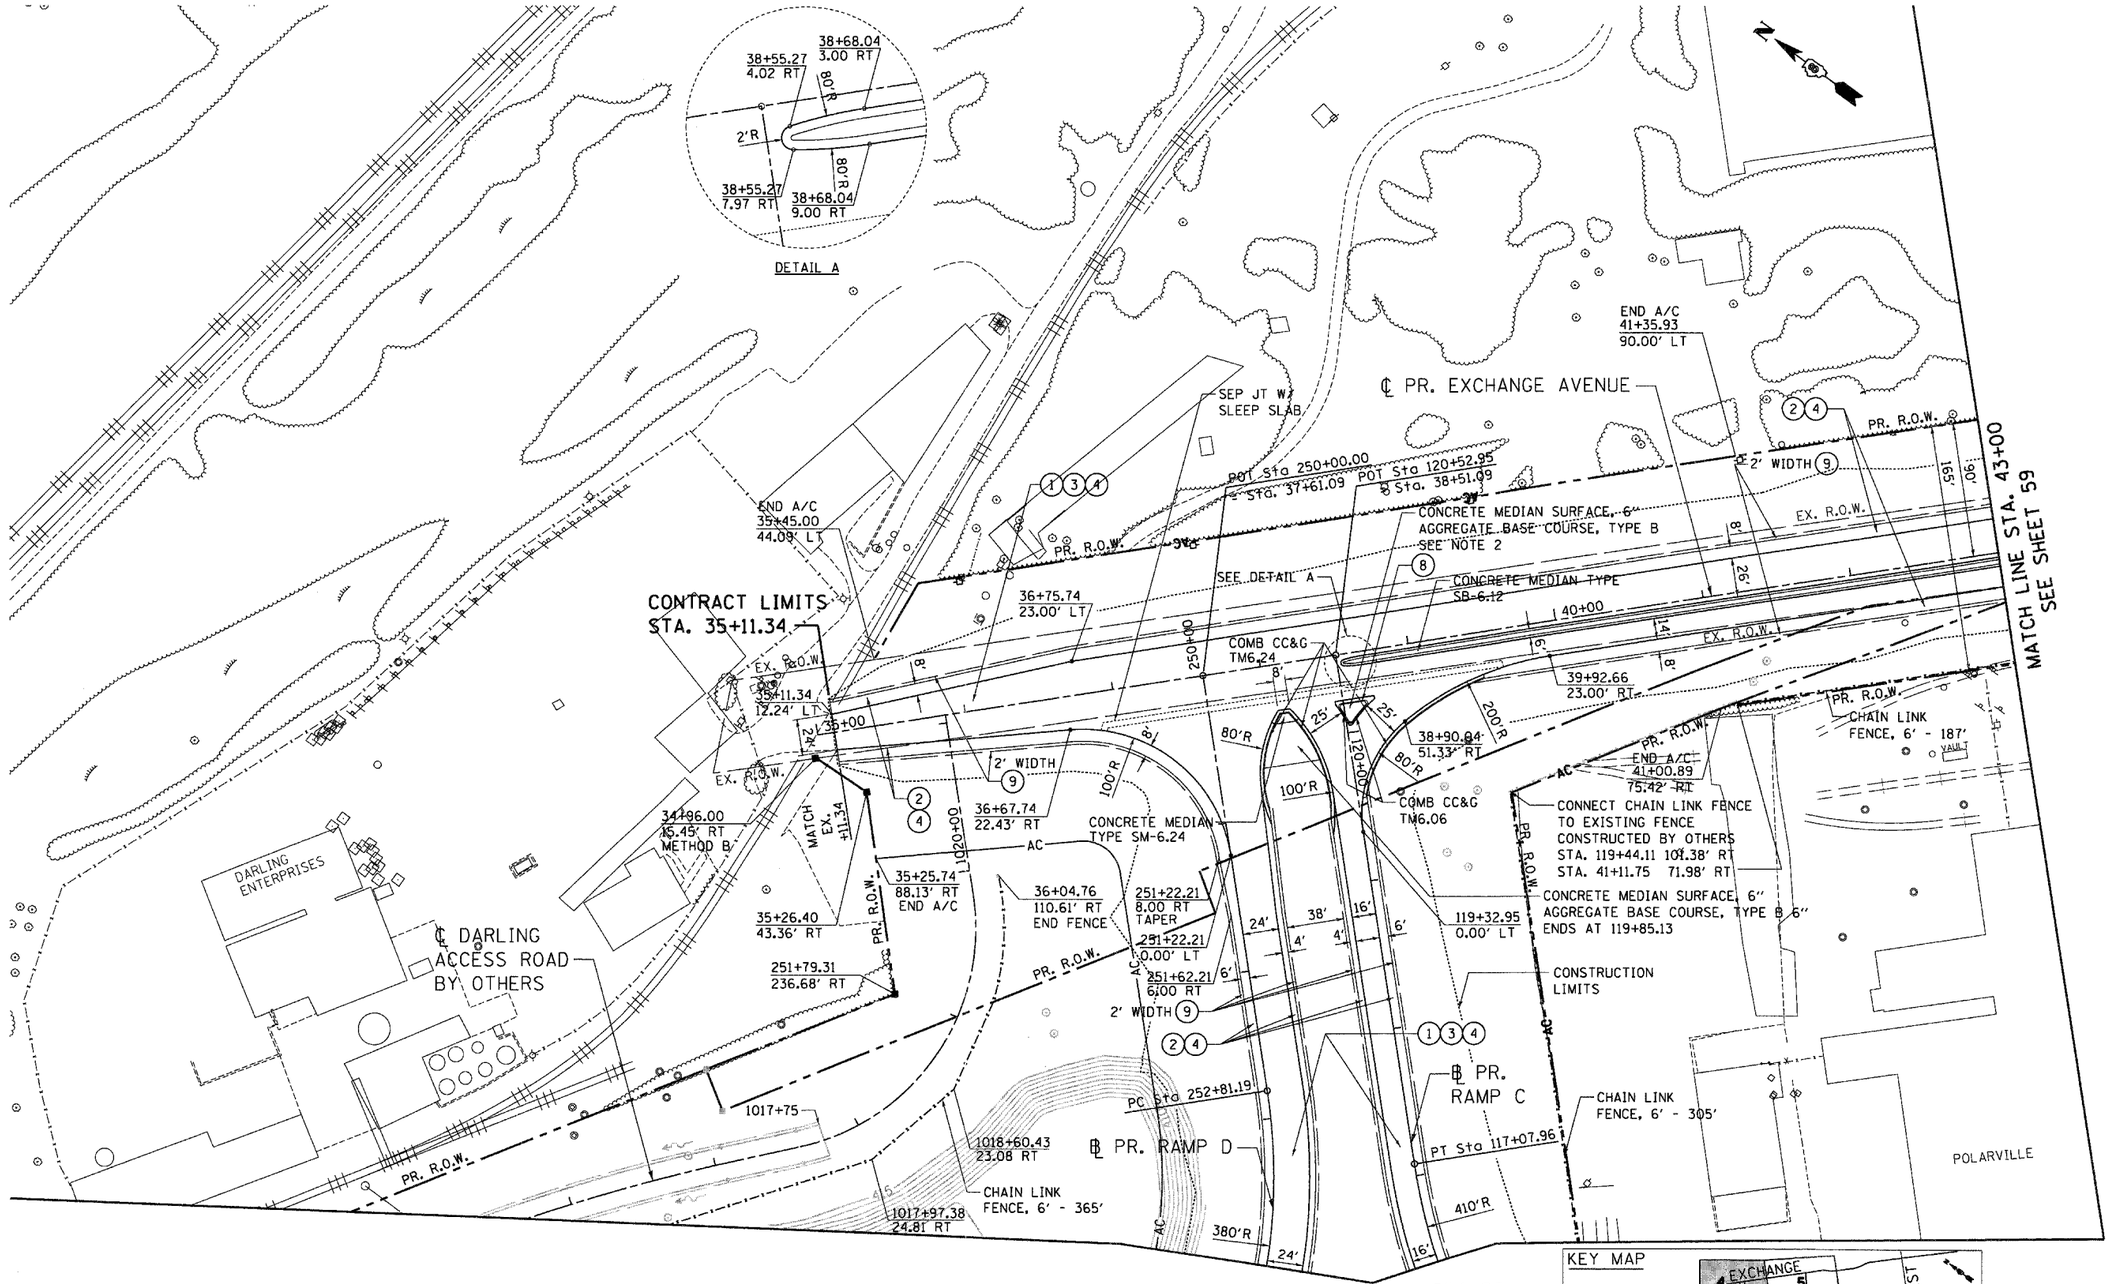

LEGEND

1. PORTLAND CEMENT CONCRETE PAVEMENT (JOINTED) 10"
2. PORTLAND CEMENT CONCRETE SHOULDERS 10"
3. STABILIZED SUBBASE - HOT-MIX ASPHALT, 4"
4. AGGREGATE SUBGRADE 12"
5. PORTLAND CEMENT CONCRETE PAVEMENT (JOINTED) 11"
6. PORTLAND CEMENT CONCRETE SHOULDERS 11"
7. HOT-MIX ASPHALT SHOULDERS, 8"
8. COMBINATION CONCRETE CURB AND GUTTER, TYPE B-6.24
9. AGGREGATE SHOULDERS, TYPE B 6"
10. COMBINATION CONCRETE CURB AND GUTTER, TYPE B-6.12

NOTES:
1. ALL UTILITIES ARE SHOWN ON THE EXISTING & PROPOSED DRAINAGE & UTILITIES PLAN SHEETS.
2. USE AGGREGATE BASE COURSE TYPE B (TONS) TO FILL BETWEEN CONCRETE MEDIAN SURFACE AND AGG SUBGRADE 12" PER STANDARD 606301-04

..\DBCONN-99-MOTIF.DGN, ..\DBCONN-11-BORDER.DGN, ..\DBCONN-11-MOTIF.DGN, ..\DBCONN-11-LEGEND.DGN, ..\DBCONN-11-LAYOUT.DGN, ..\DBCONN-05-MOTIF.DGN, ..\DBCONN-08-MOTIF.DGN, ..\DBCONN-05-ALIGNMENT3.DGN, ..\DBCONN-11-GEOMETRICS1.DGN
10-19-2011, 14:41:37 BENDHOJO \\FS-0044\dept\VAULT\D-TRANS\87X282\298688-00R\CIVIL\ACAD\99 ALL CONTRACTS\CONN\SHEETS CONTRACT 11\DBCONN-11-SHT-PLAN(-3500).DGN

FILE NAME = $FILE$	USER NAME = $USER$	DESIGNED - JB	REVISED -
		DRAWN - JB	REVISED -
	PLOT SCALE = $SCALE$	CHECKED - ACL	REVISED -
TENG TENG & ASSOCIATES, INC. ENGINEERS/ARCHITECTS/PLANNERS CHICAGO, ILLINOIS	PLOT DATE = $DATE$	DATE - 10/21/11	REVISED -

STATE OF ILLINOIS
DEPARTMENT OF TRANSPORTATION
PROPOSED RELOCATED IL ROUTE 3 INTERCHANGE

PROPOSED EXCHANGE AVENUE
ROADWAY PLAN
STA. 35+00 TO STA. 43+00

SCALE: 1"=50' | SHEET NO. 4 OF 8 SHEETS | STA. | TO STA.

F.A.P. RTE.	SECTION	COUNTY	TOTAL SHEETS	SHEET NO.
998	82-2-1K	ST. CLAIR	353	58
		CONTRACT NO. 76E06		
FED. ROAD DIST. NO.	ILLINOIS	FED. AID PROJECT		