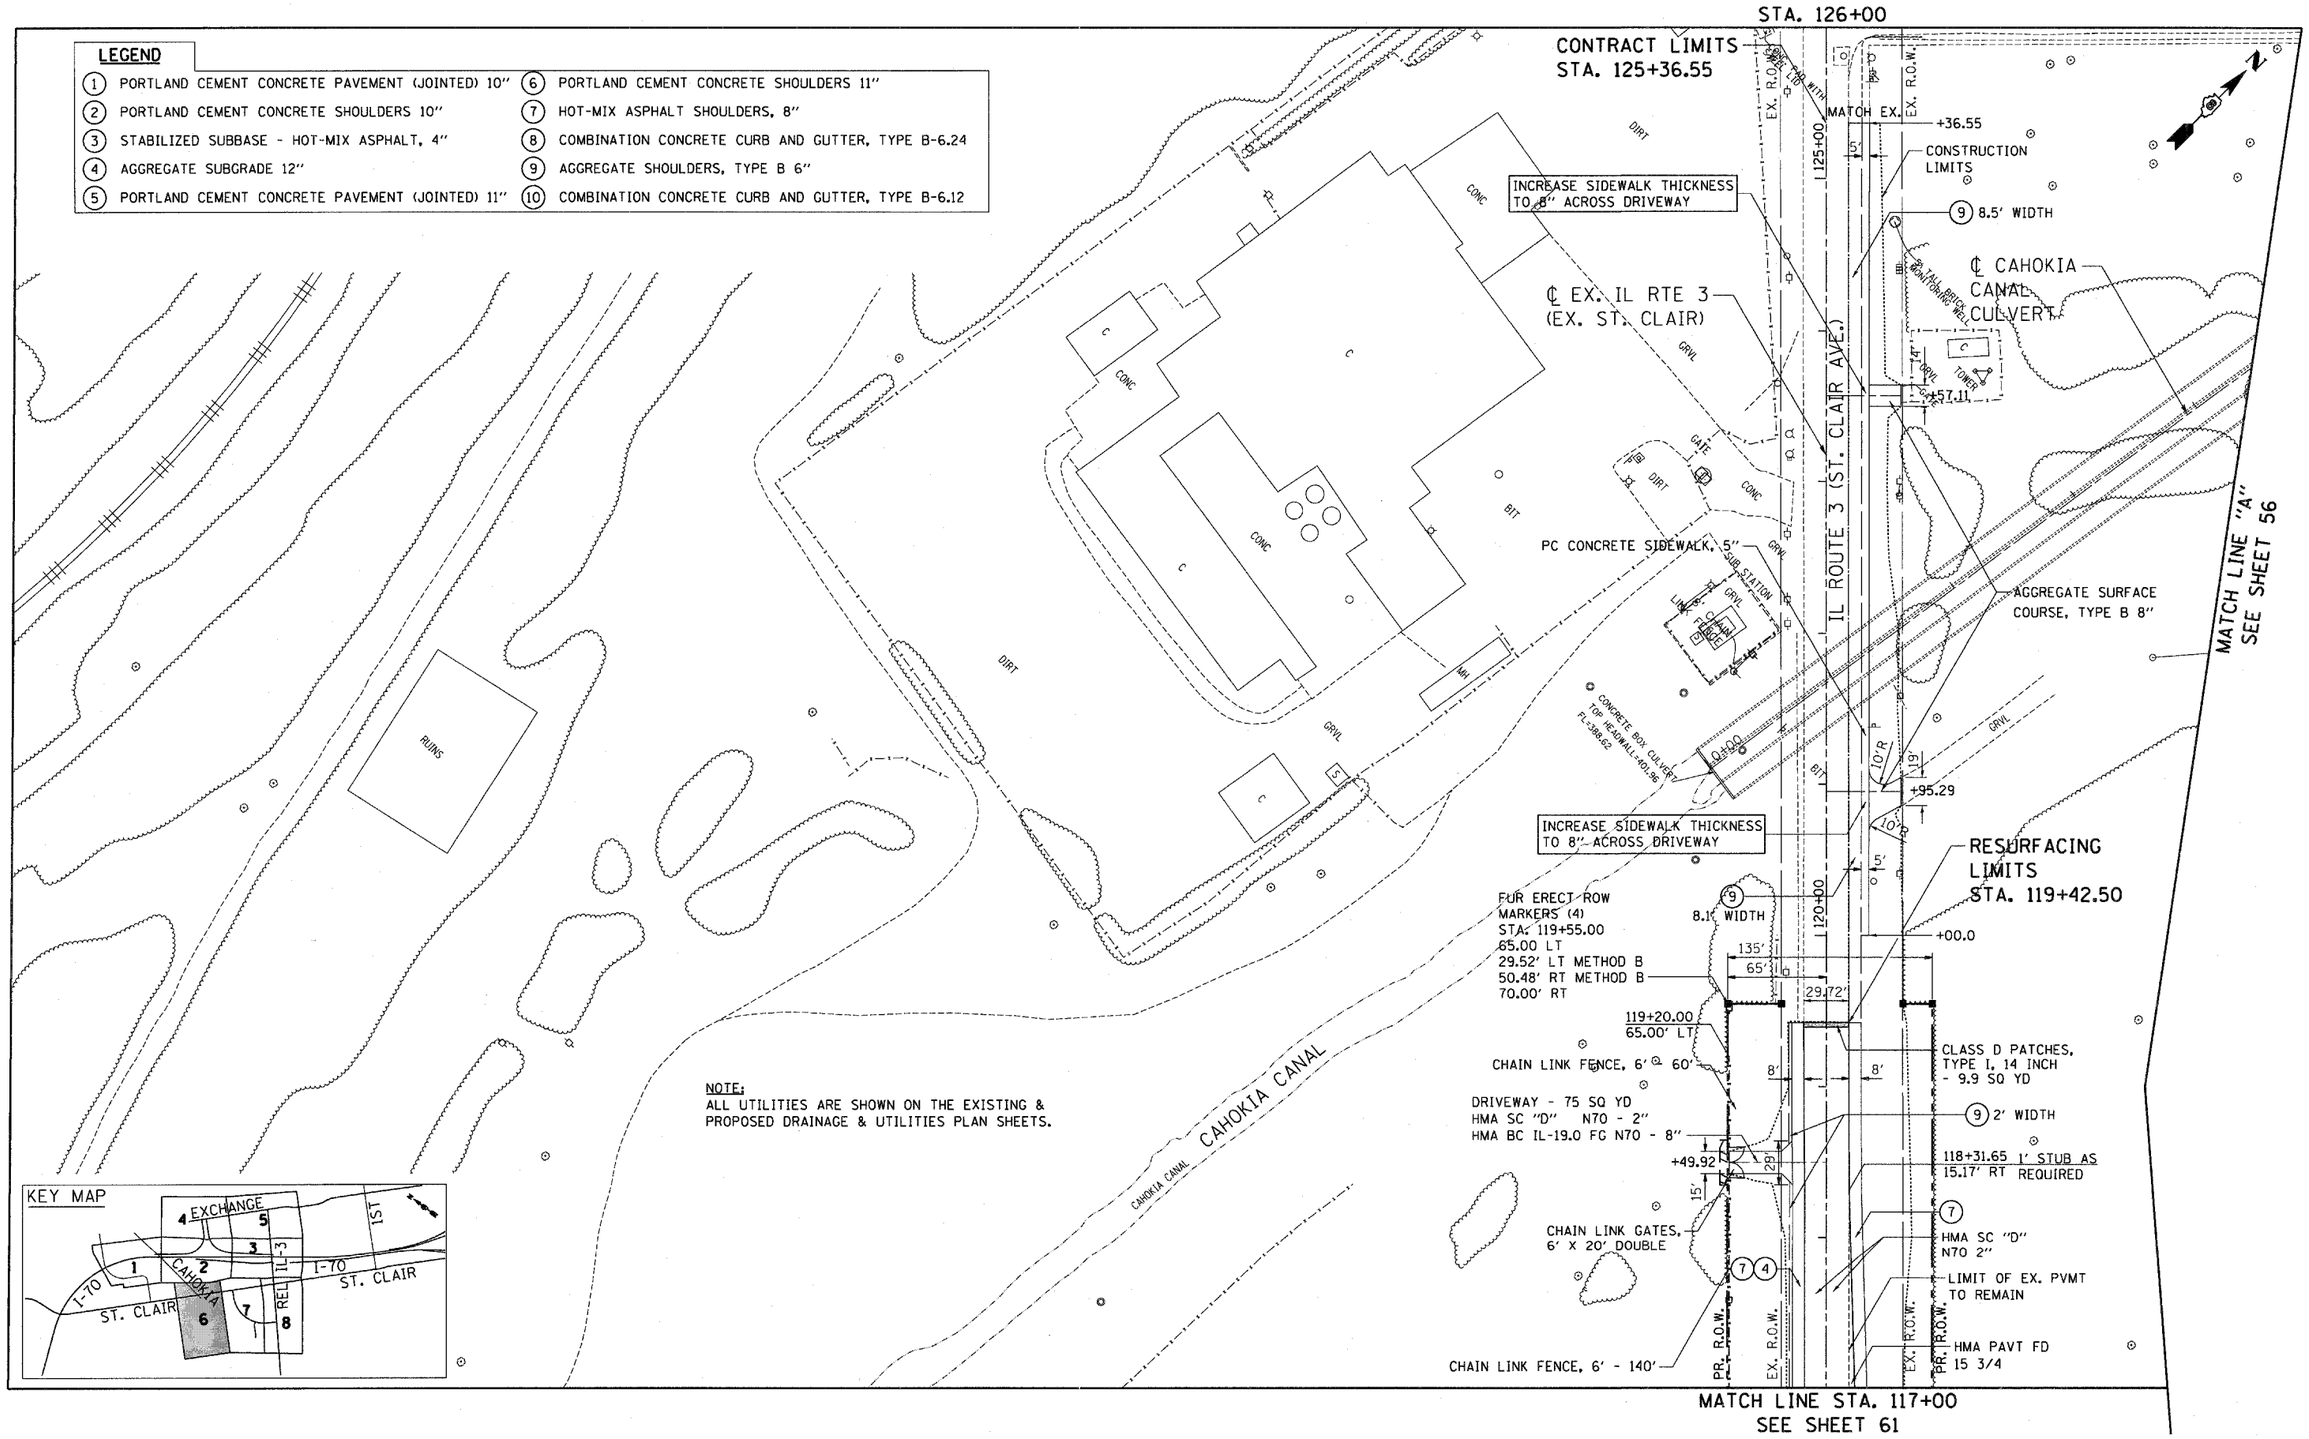

FILE NAME = $FILEL$	USER NAME = $USER$	DESIGNED - JB	REVISED -	STATE OF ILLINOIS DEPARTMENT OF TRANSPORTATION PROPOSED RELOCATED IL ROUTE 3 INTERCHANGE	EXISTING ST. CLAIR AVENUE ROADWAY PLAN STA. 117+00 TO 126+00	F.A.P. RTE. 998	SECTION 82-2-1K	COUNTY ST. CLAIR	TOTAL SHEETS 353 / SHEET NO. 60
TENG TENG & ASSOCIATES, INC. ENGINEERS/ARCHITECTS/PLANNERS CHICAGO, ILLINOIS	PLOT SCALE = $SCALE$	DRAWN - JB	REVISED -					CONTRACT NO. 76E06	
	PLOT DATE = $DATE$	CHECKED - ACL	REVISED -		SCALE: 1"=50' / SHEET NO. 6 OF 8 SHEETS / STA. TO STA.	FED. ROAD DIST. NO.	ILLINOIS	FED. AID PROJECT	
		DATE - 10/21/11	REVISED -						