KEY MAP

LEGEND

(1)	PORTLAND CEMENT CONCRETE PAVEMENT (JOINTED) 10"	(6)	PORTLAND CEMENT CONCRETE SHOULDERS 11"
(2)	PORTLAND CEMENT CONCRETE SHOULDERS 10"	(7)	HOT-MIX ASPHALT SHOULDERS, 8"
(3)	STABILIZED SUBBASE - HOT-MIX ASPHALT, 4"	(8)	COMBINATION CONCRETE CURB AND GUTTER, TYPE B-6.24
(4)	AGGREGATE SUBGRADE 12"	(9)	AGGREGATE SHOULDERS, TYPE B 6"
(5)	PORTLAND CEMENT CONCRETE PAVEMENT (JOINTED) 11"	(10)	COMBINATION CONCRETE CURB AND GUTTER, TYPE B-6.12

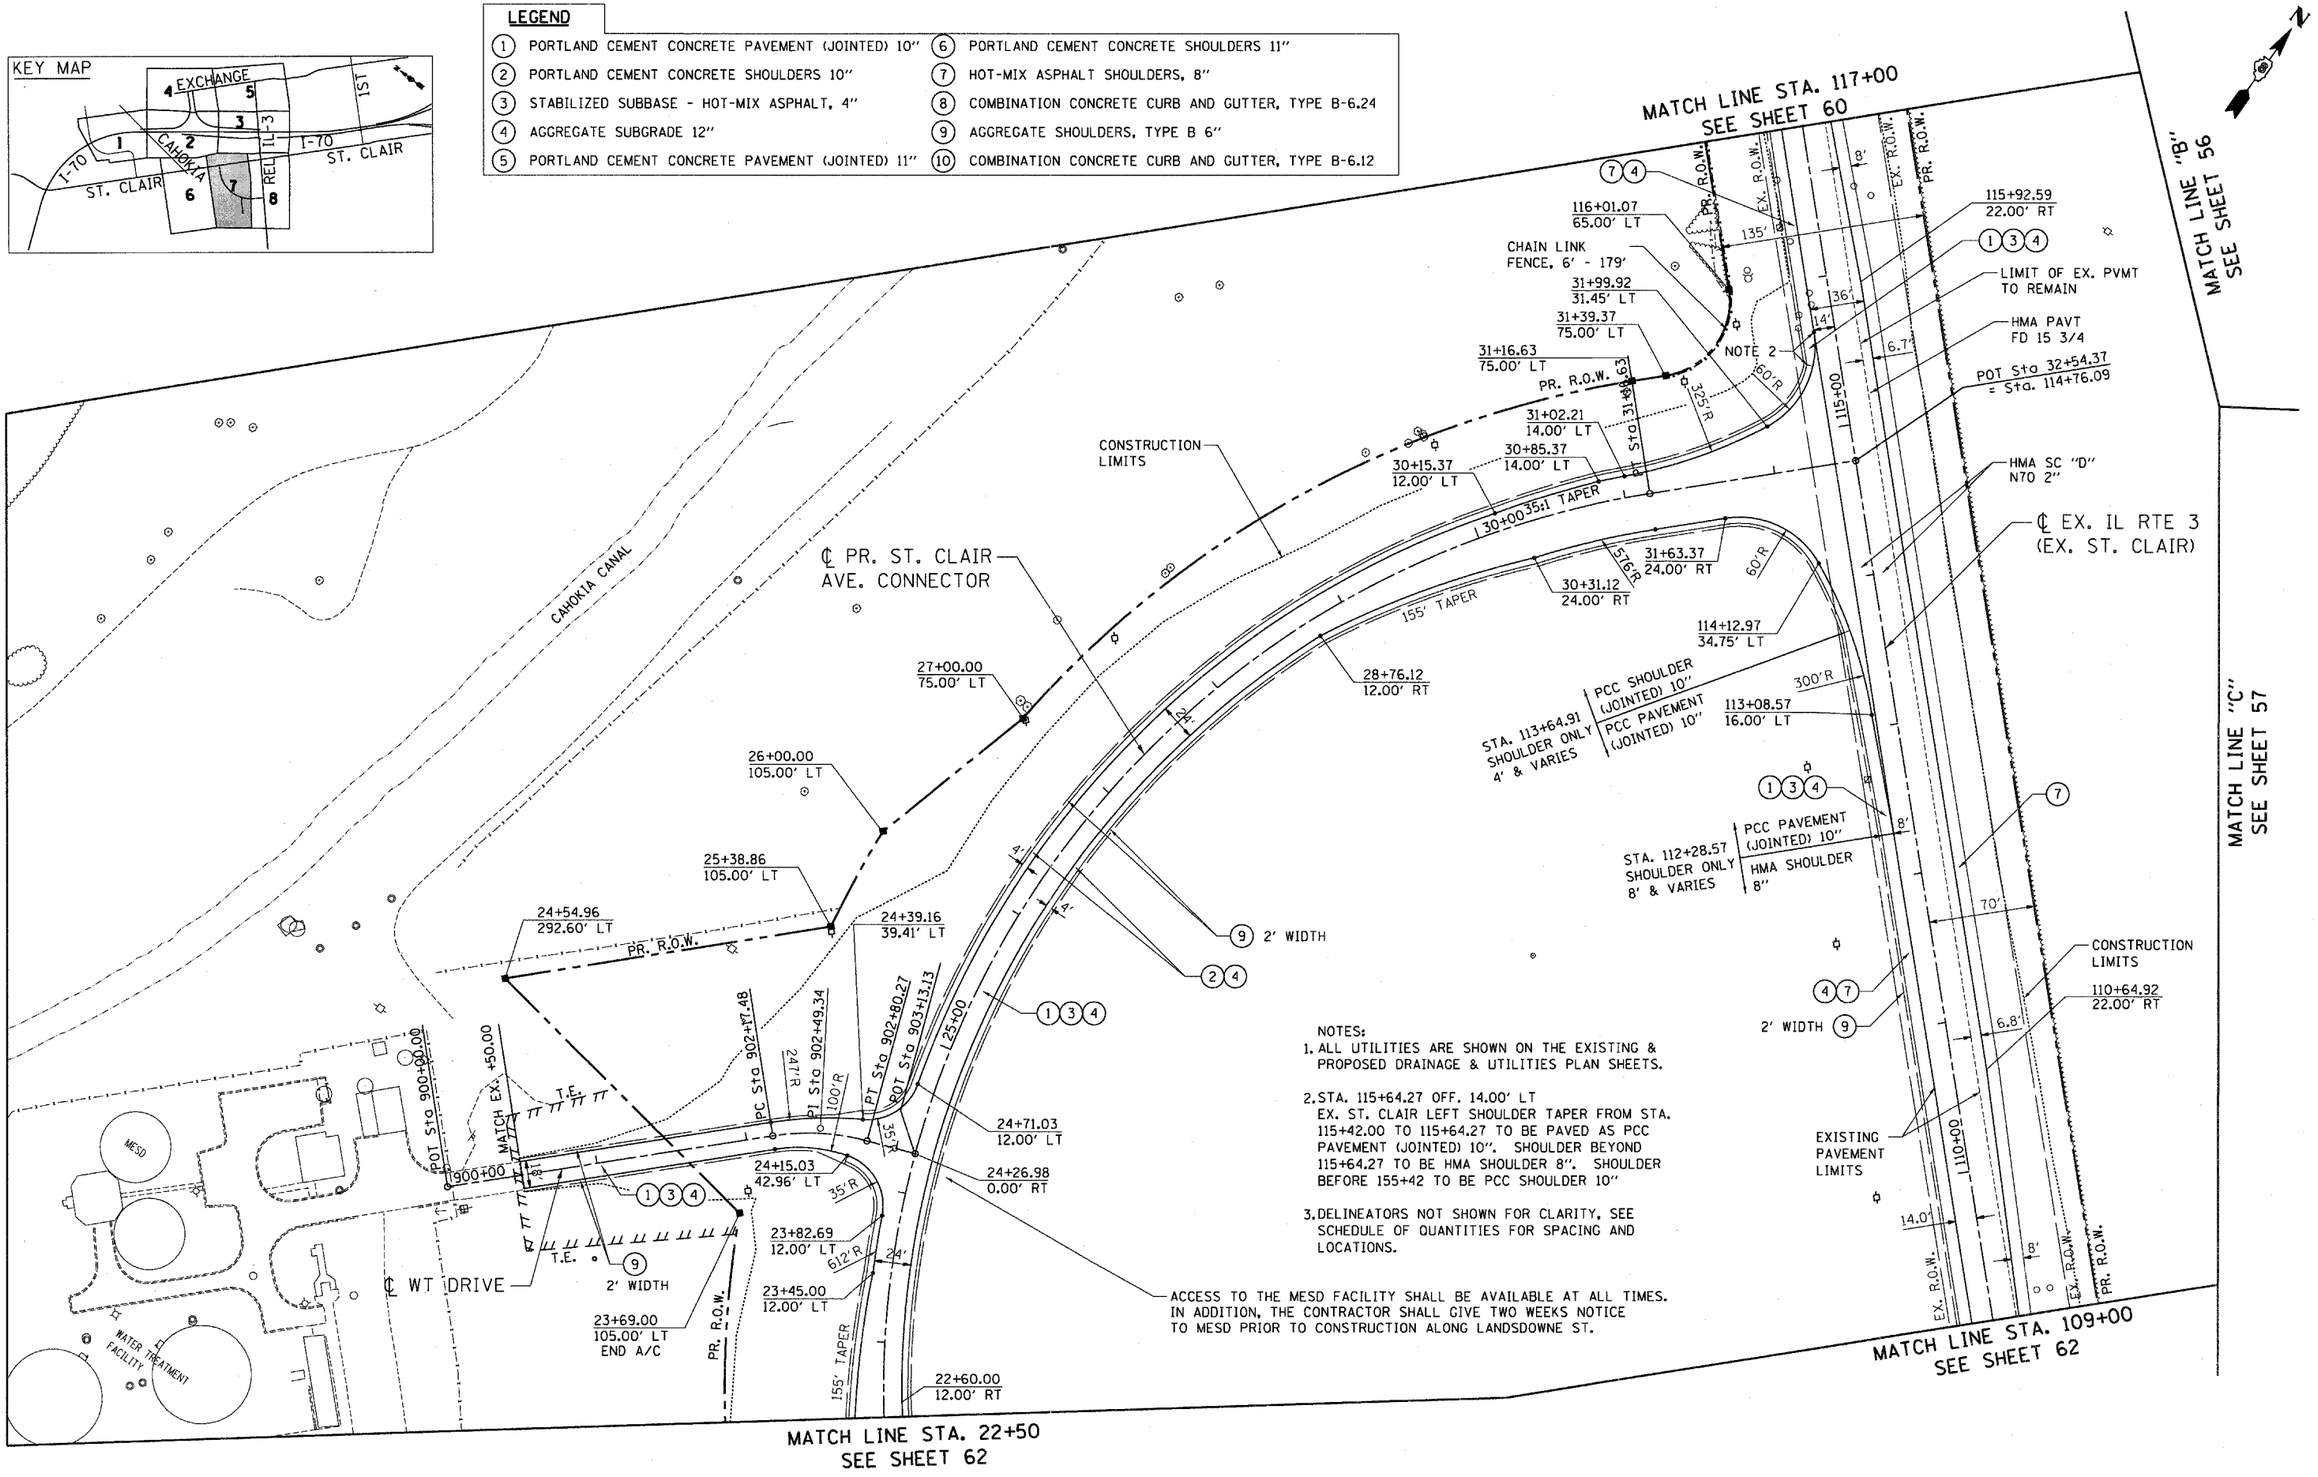

NOTES:

1. ALL UTILITIES ARE SHOWN ON THE EXISTING & PROPOSED DRAINAGE & UTILITIES PLAN SHEETS.
2. STA. 115+64.27 OFF. 14.00' LT EX. ST. CLAIR LEFT SHOULDER TAPER FROM STA. 115+42.00 TO 115+64.27 TO BE PAVED AS PCC PAVEMENT (JOINTED) 10". SHOULDER BEYOND 115+64.27 TO BE HMA SHOULDER 8". SHOULDER BEFORE 155+42 TO BE PCC SHOULDER 10"
3. DELINEATORS NOT SHOWN FOR CLARITY. SEE SCHEDULE OF QUANTITIES FOR SPACING AND LOCATIONS.

ACCESS TO THE MESD FACILITY SHALL BE AVAILABLE AT ALL TIMES. IN ADDITION, THE CONTRACTOR SHALL GIVE TWO WEEKS NOTICE TO MESD PRIOR TO CONSTRUCTION ALONG LANDSDOWNE ST.

..\DBCONN-99-MOTIF.DGN,..\DBCONN-11-BORDER.DGN,..\DBCONN-11-MOTIF.DGN,..\DBCONN-11-LEGEND.DGN,..\DBCONN-11-LAYOUT.DGN,..\DBCONN-05-MOTIF.DGN,..\DBCONN-08-MOTIF.DGN
11-04-2011, 16:25:46 BONDHUJO \\VS-PROJ4\VAM\V8DLT\JP-HANS.07\V282\V26858-001\CIVIL\CAD\94 ALL CONTRACTS\CONN\SHEETS CONTRACT 11\DBCONN-11-SHT-PLAN-10%08.DGN

FILE NAME = $FILE$	USER NAME = $USER$	DESIGNED - JB	REVISED -	
		DRAWN - JB	REVISED -	
	PLOT SCALE = $SCALE$	CHECKED - ACL	REVISED -	
	PLOT DATE = $DATE$	DATE - 10/21/11	REVISED -	

TENG & ASSOCIATES, INC. ENGINEERS/ARCHITECTS/PLANNERS CHICAGO, ILLINOIS

STATE OF ILLINOIS
DEPARTMENT OF TRANSPORTATION
PROPOSED RELOCATED IL ROUTE 3 INTERCHANGE

PROPOSED CONNECTOR ROAD AND EXISTING ST. CLAIR AVENUE
ROADWAY PLAN
STA. 109+00 TO STA. 117+00

SCALE: 1"=50' | SHEET NO. 7 OF 8 SHEETS | STA. | TO STA.

F.A.P. RTE.	SECTION	COUNTY	TOTAL SHEETS	SHEET NO.
998	82-2-1K	ST. CLAIR	353	61
		CONTRACT NO. 76E06		
FED. ROAD DIST. NO.	ILLINOIS	FED. AID PROJECT		