PLAN | SURVEYED | BY | DATE
NOTE BOOK | PLOTTED
NO. | GRADES CHECKED | R.O.W. CHECKED | CADD FILE NAME

PROFILE | SURVEYED | BY | DATE
NOTE BOOK | PLOTTED
NO. | GRADES CHECKED | R.O.W. CHECKED | STRUCTURE NO'S CHKD

12-19-2011 14:43:49 BONCHUD
\\FS-0044\AM\VAULT\D-TRANS.07\2202\20868-001\CIVIL\CAD\99 ALL CONTRACTS\CONN\SHEETS CONTRACT 11\OBCONN-11-SHT-PROF1-9000.DGN

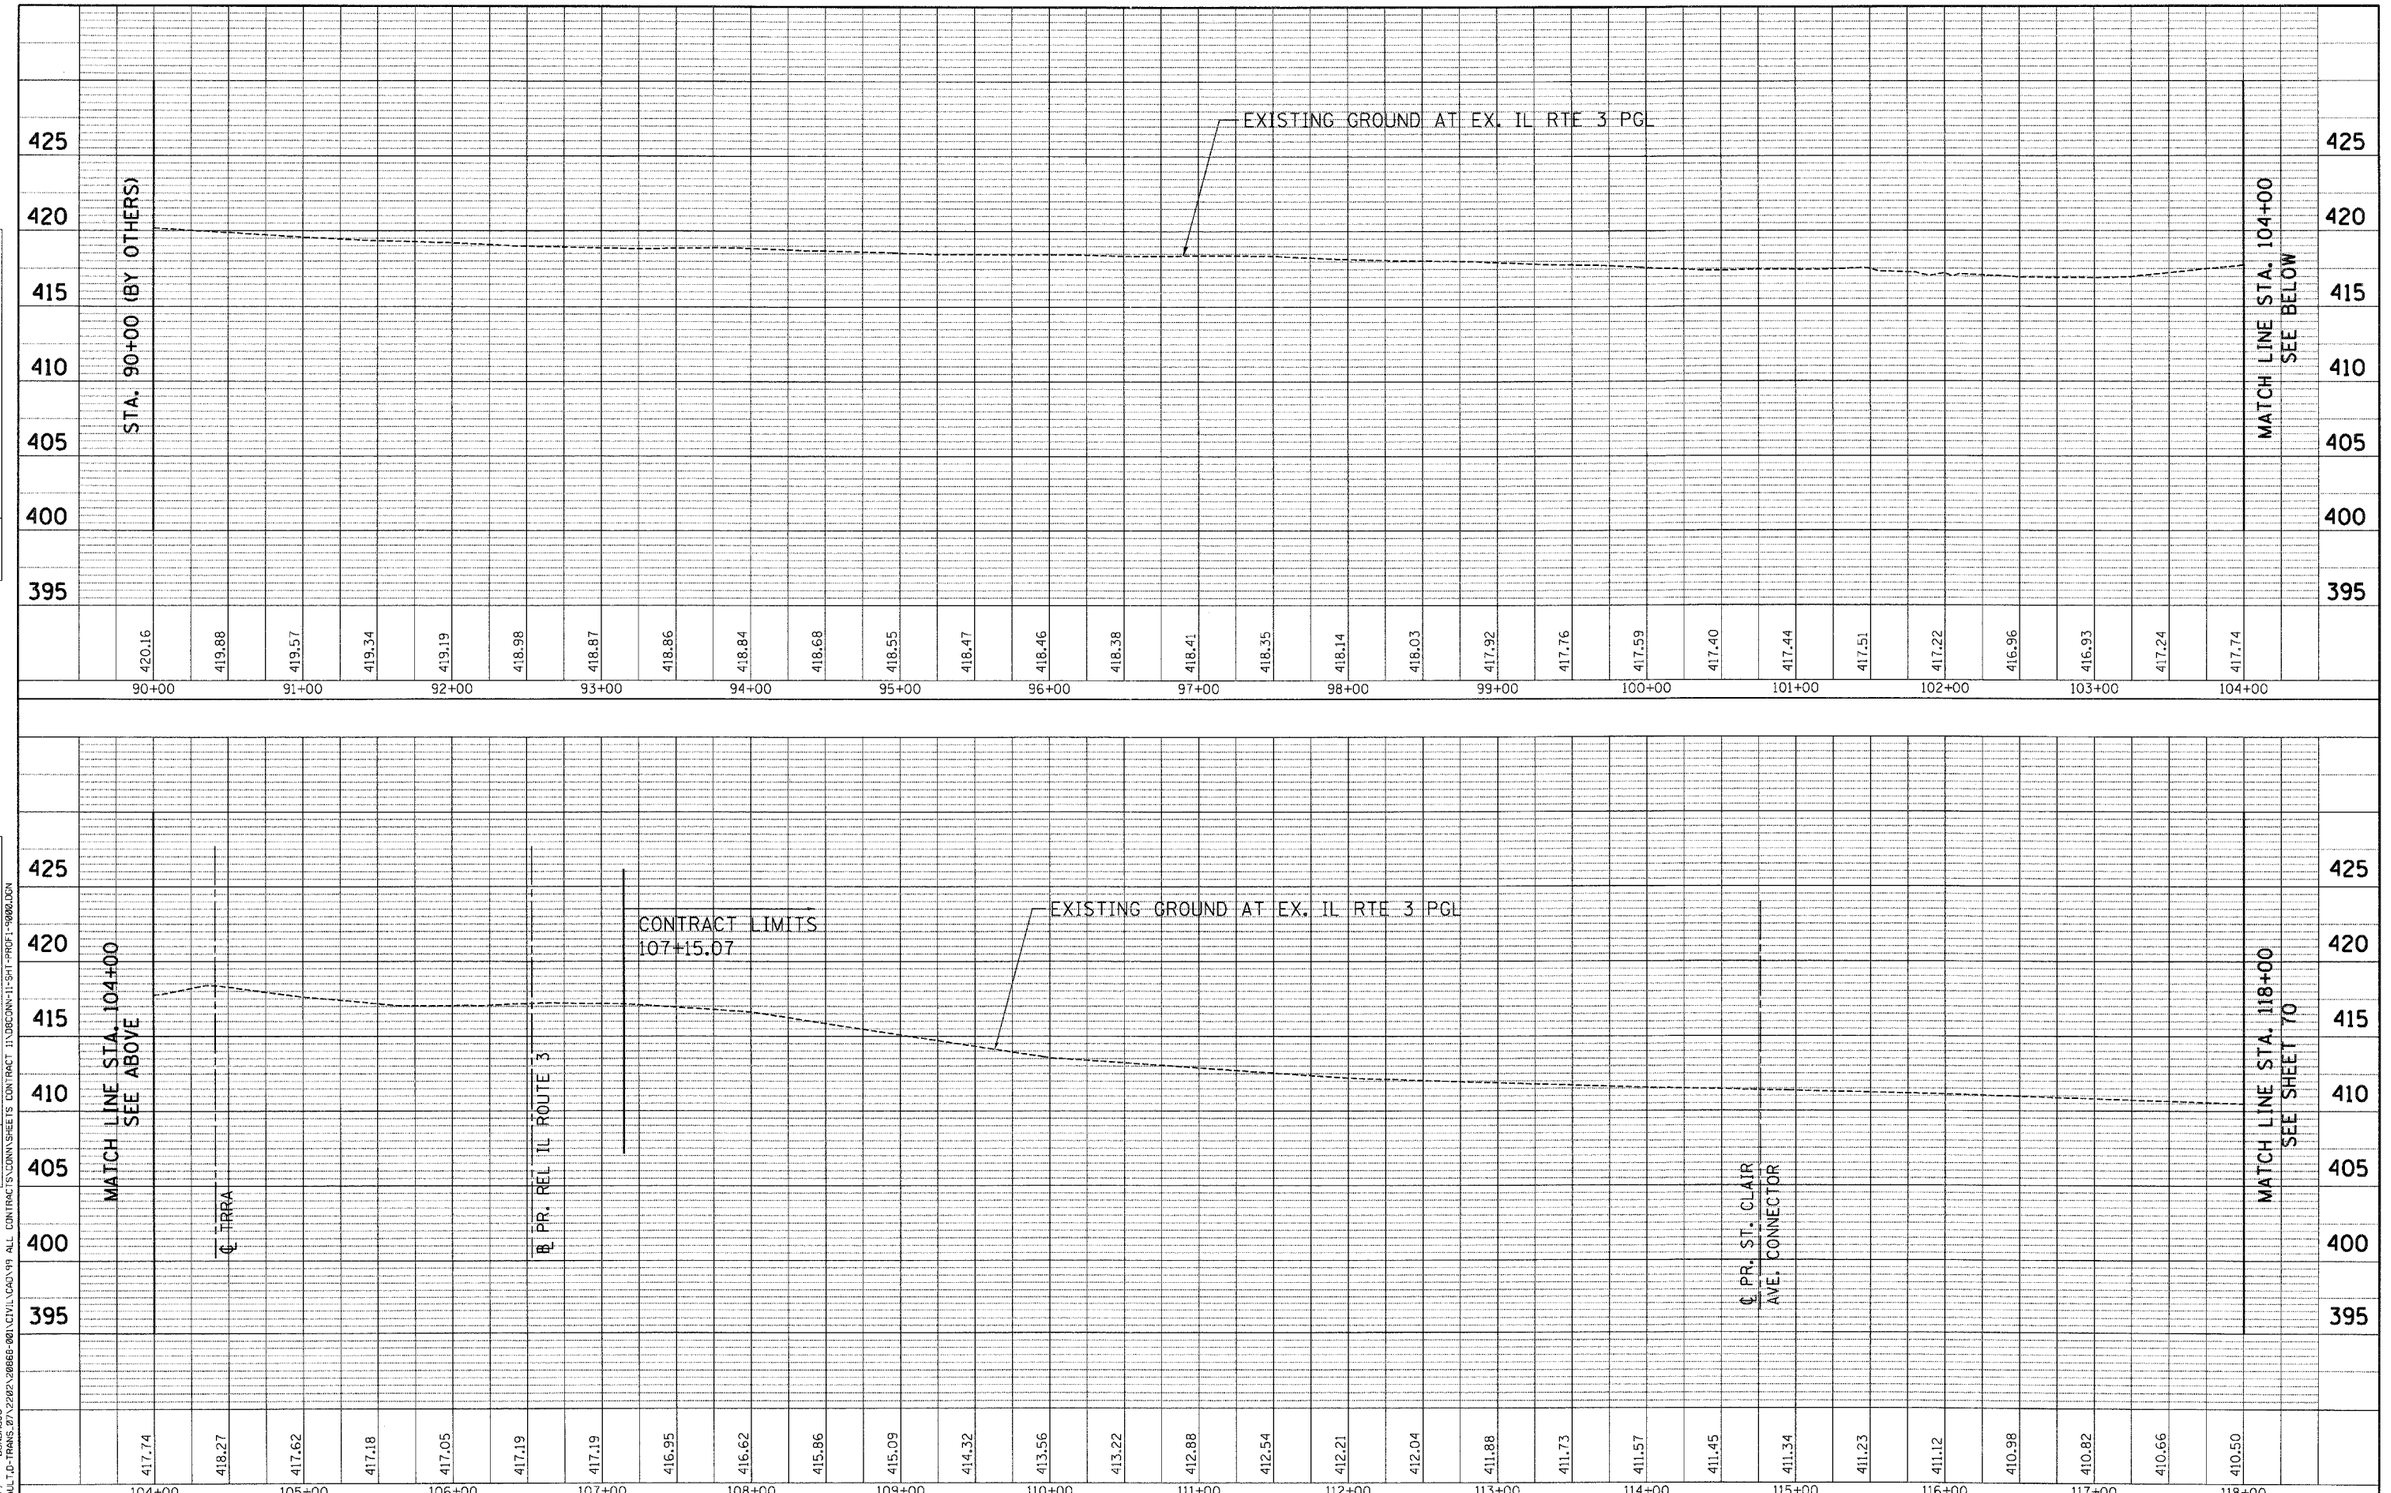

FILE NAME = $FILEL$	USER NAME = $USER$	DESIGNED - JB	REVISED -
TENG TENG & ASSOCIATES, INC. ENGINEERS/ARCHITECTS/PLANNERS CHICAGO, ILLINOIS		DRAWN - JB	REVISED -
	PLOT SCALE = $SCALE$	CHECKED - ACL	REVISED -
	PLOT DATE = $DATE$	DATE - 10/21/11	REVISED -

STATE OF ILLINOIS
DEPARTMENT OF TRANSPORTATION
PROPOSED RELOCATED IL ROUTE 3 INTERCHANGE

EXISTING ILLINOIS ROUTE 3 (ST. CLAIR AVENUE)
ROADWAY PROFILE
STA. 90+00 TO STA. 118+00
SCALE: HORIZ. 1"=50' VERT. 1"=5' STA. TO STA.

F.A.P. RTE.	SECTION	COUNTY	TOTAL SHEETS	SHEET NO.
998	82-2-1K	ST. CLAIR	353	69
		CONTRACT NO. 76E06		
FED. ROAD DIST. NO.	ILLINOIS	FED. AID PROJECT		