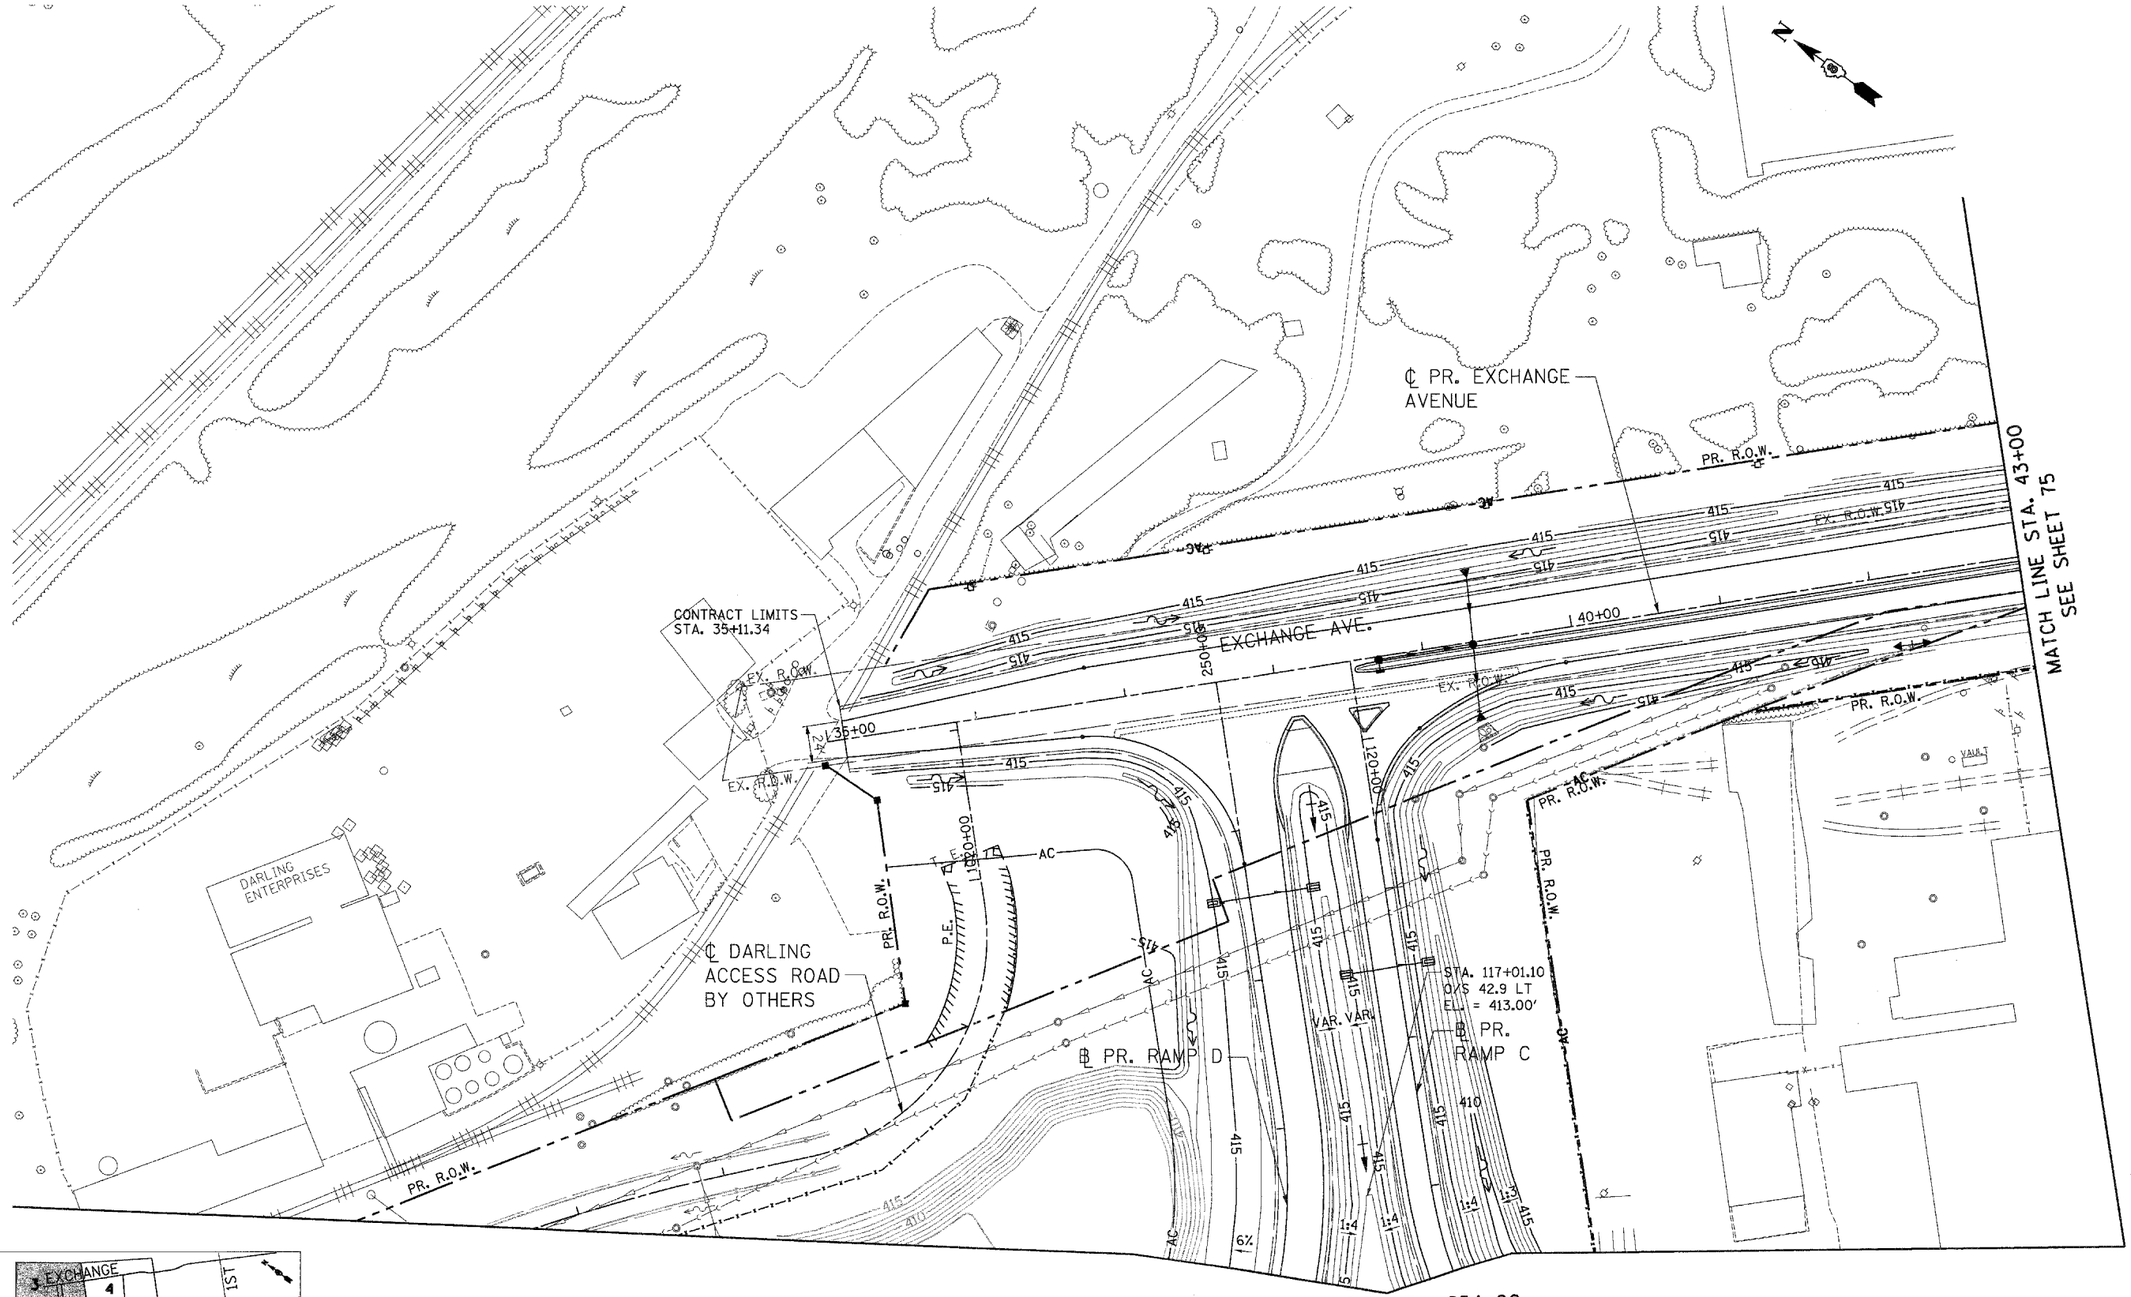

FILE NAME = $FILEL$	USER NAME = $USER$	DESIGNED - JB	REVISED -	**STATE OF ILLINOIS DEPARTMENT OF TRANSPORTATION** PROPOSED RELOCATED IL ROUTE 3 INTERCHANGE	**PROPOSED EXCHANGE AVENUE GRADING PLAN STA. 35+00 TO STA. 43+00**	F.A.P. RTE.	SECTION	COUNTY	TOTAL SHEETS	SHEET NO.
		DRAWN - JB	REVISED -			938	82-2-1K	ST. CLAIR	353	74
TENG TENG & ASSOCIATES, INC. ENGINEERS/ARCHITECTS/PLANNERS CHICAGO, ILLINOIS	PLOT SCALE = $SCALE$	CHECKED - ACL	REVISED -					CONTRACT NO. 76E06		
	PLOT DATE = $DATE$	DATE - 10/21/11	REVISED -		SCALE: 1"=50' SHEET NO. 3 OF 7 SHEETS STA. 35+00 TO STA. 43+00	FED. ROAD DIST. NO.	ILLINOIS	FED. AID PROJECT		

..\D8CONN-99-MOTIFLOGN,..\D8CONN-11-BORDERLOGN,..\D8CONN-11-MOTIFLOGN,..\D8CONN-11-ENGNOLOGN,..\D8CONN-11-LAYOUTLOGN,..\D8CONN-85-MOTIFLOGN,..\D8CONN-95-MOTIFLOGN,..\D8CONN-RB-MOTIFLOGN,..\D8CONN-11-MOTIFLOGN,..\D8CONN-11-ENGNOLOGN,..\D8CONN-11-LAYOUTLOGN,..\D8CONN-10-MOTIFLOGN,..\D8CONN-11-CONTOURZ.DGN
10-28-2011,14:52:42 BONGHUJO \\FS-0044\AM\VAULT\D-TRANS.07\2202\29868-001\CIVIL\CAD\99 ALL CONTRACTS\CONN\SHEETS CONTRACT 11\D8CONN-11-SHT-IGI-33008.DGN