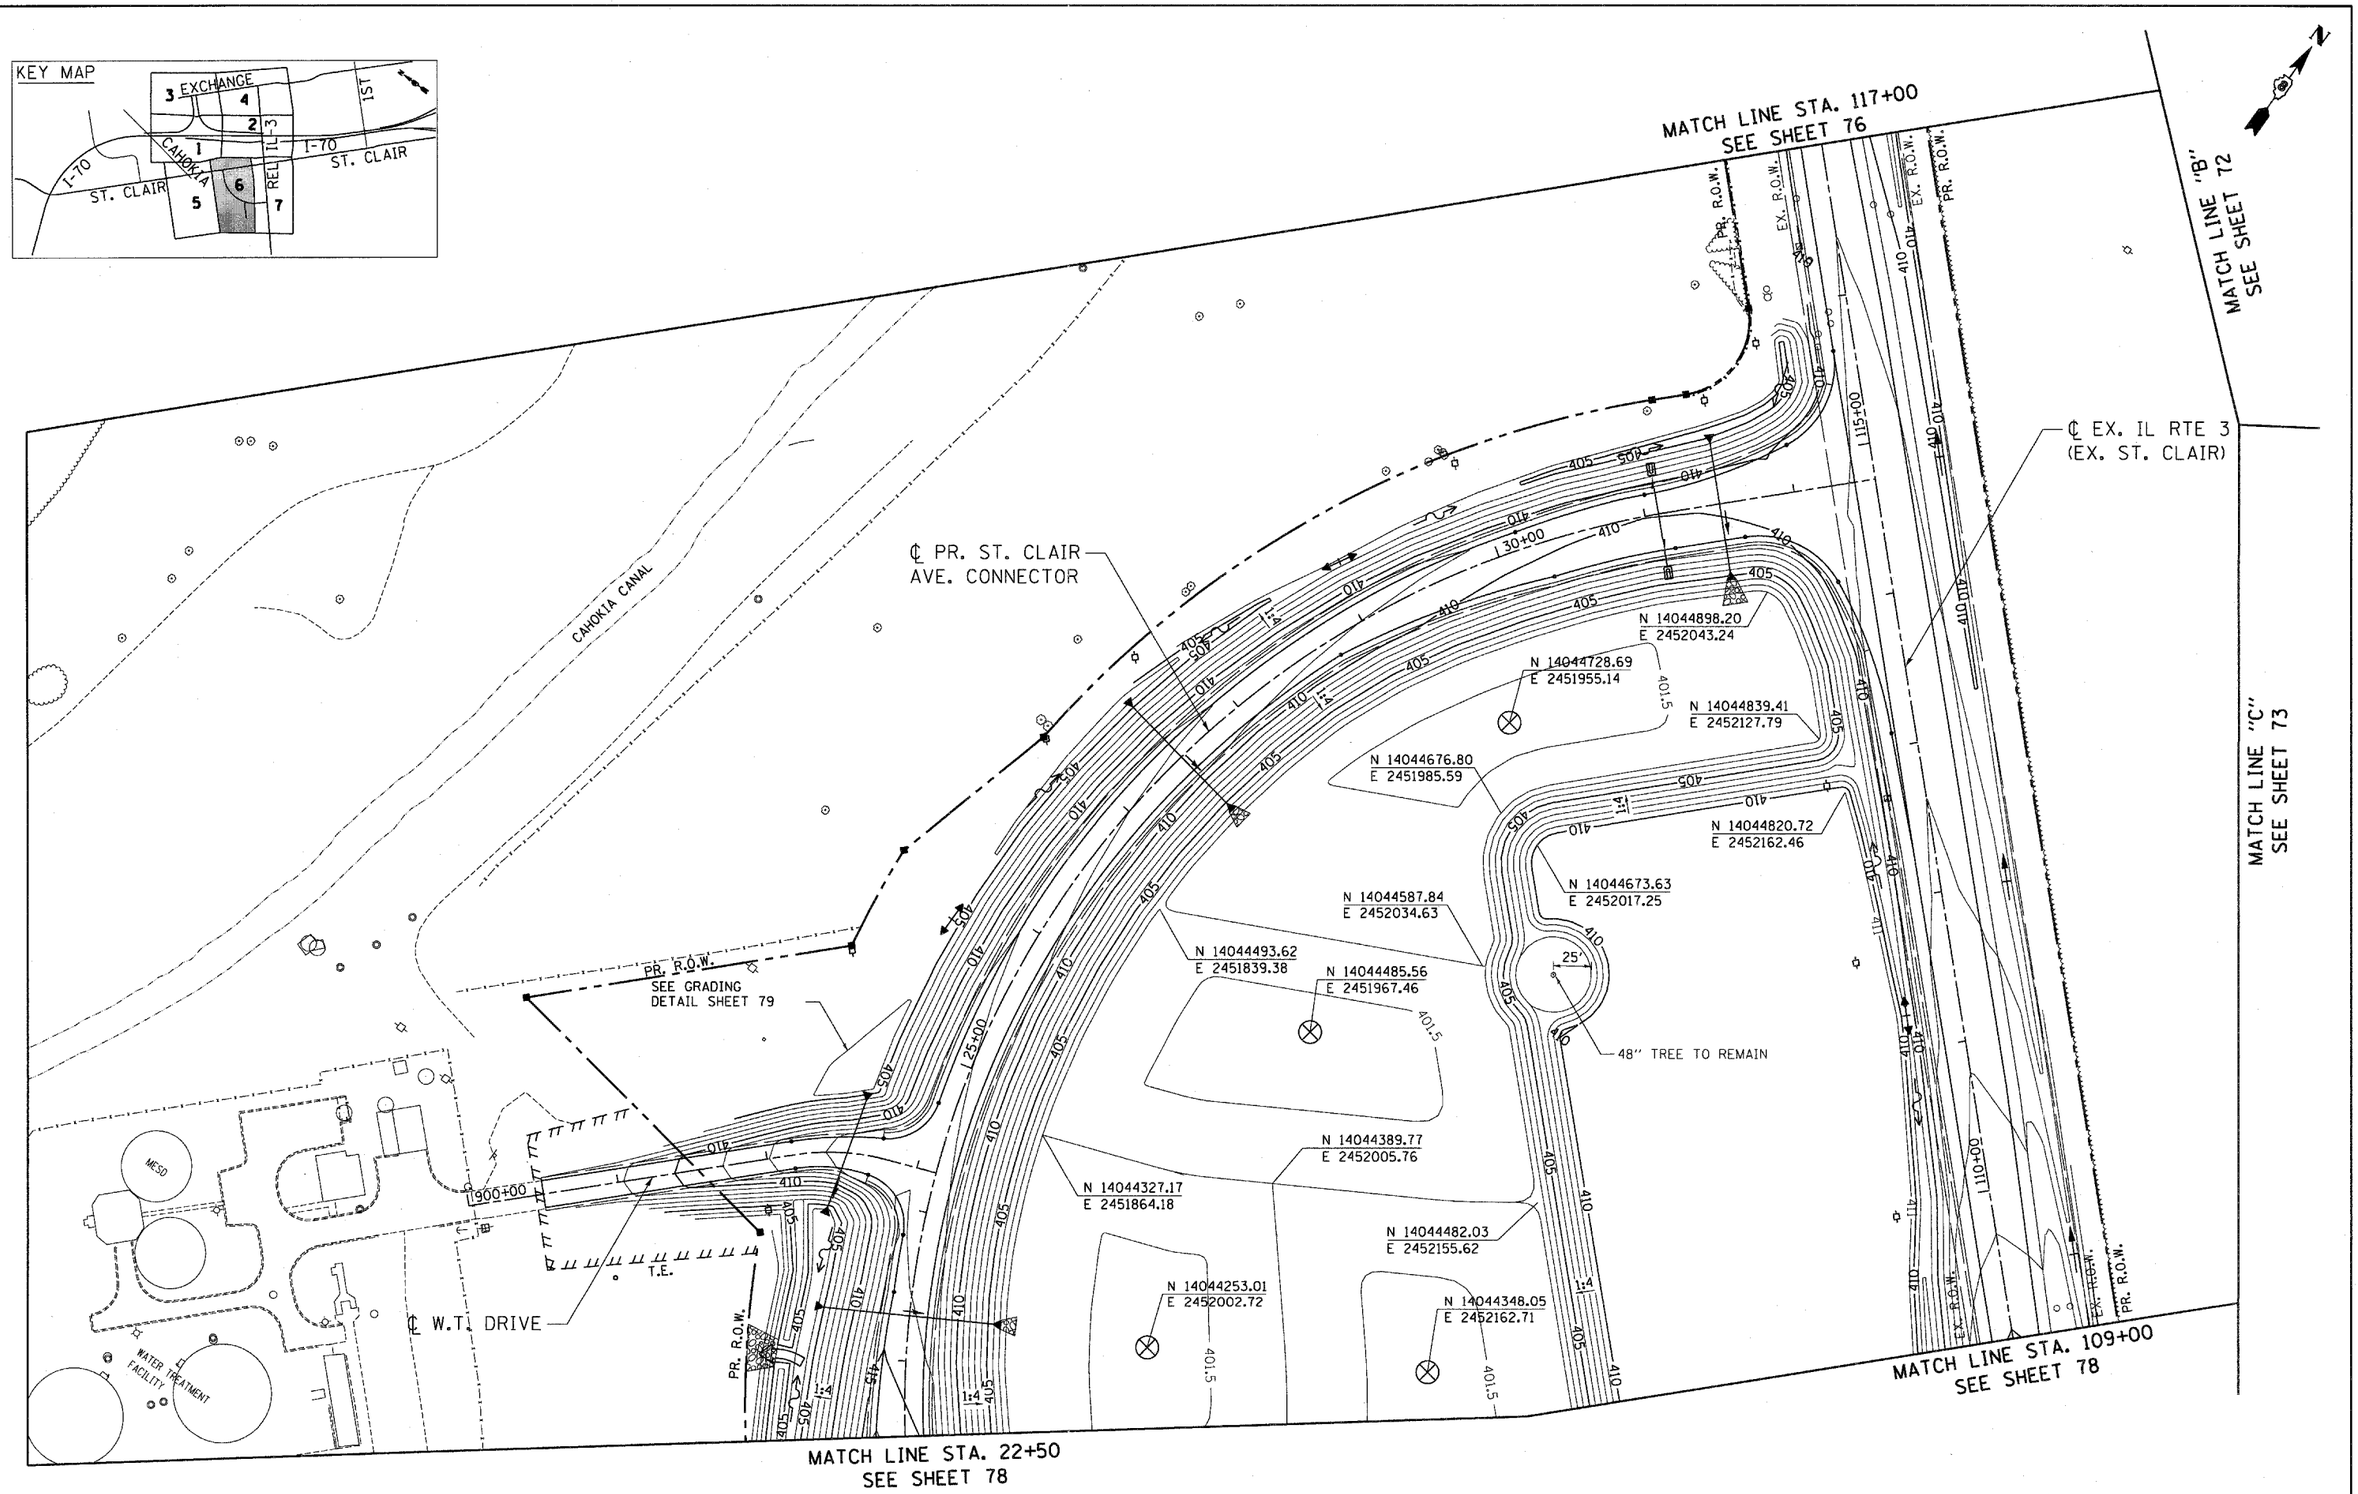

FILE NAME = $FILEL$	USER NAME = $USER$	DESIGNED - JB	REVISED -	STATE OF ILLINOIS DEPARTMENT OF TRANSPORTATION	PROPOSED CONNECTOR ROAD AND EXISTING ST. CLAIR AVENUE GRADING PLAN STA. 109+00 TO STA. 117+00	F.A.P. RTE. 998	SECTION 82-2-1K	COUNTY ST. CLAIR	TOTAL SHEETS 353 / SHEET NO. 77
TENG & ASSOCIATES, INC. ENGINEERS/ARCHITECTS/PLANNERS CHICAGO, ILLINOIS	PLOT SCALE = $SCALE$	DRAWN - JB	REVISED -	PROPOSED RELOCATED IL ROUTE 3 INTERCHANGE	SCALE: 1"=50' / SHEET NO. 6 OF 7 SHEETS / STA. 109+00 TO STA. 117+00			CONTRACT NO. 76E06	
	PLOT DATE = $DATE$	CHECKED - ACL	REVISED -			FED. ROAD DIST. NO.	ILLINOIS	FED. AID PROJECT	
		DATE - 10/21/11	REVISED -						