KEY MAP

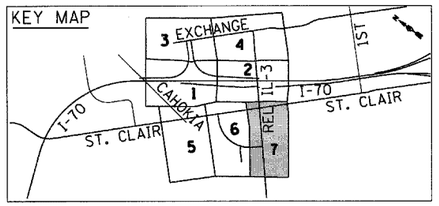

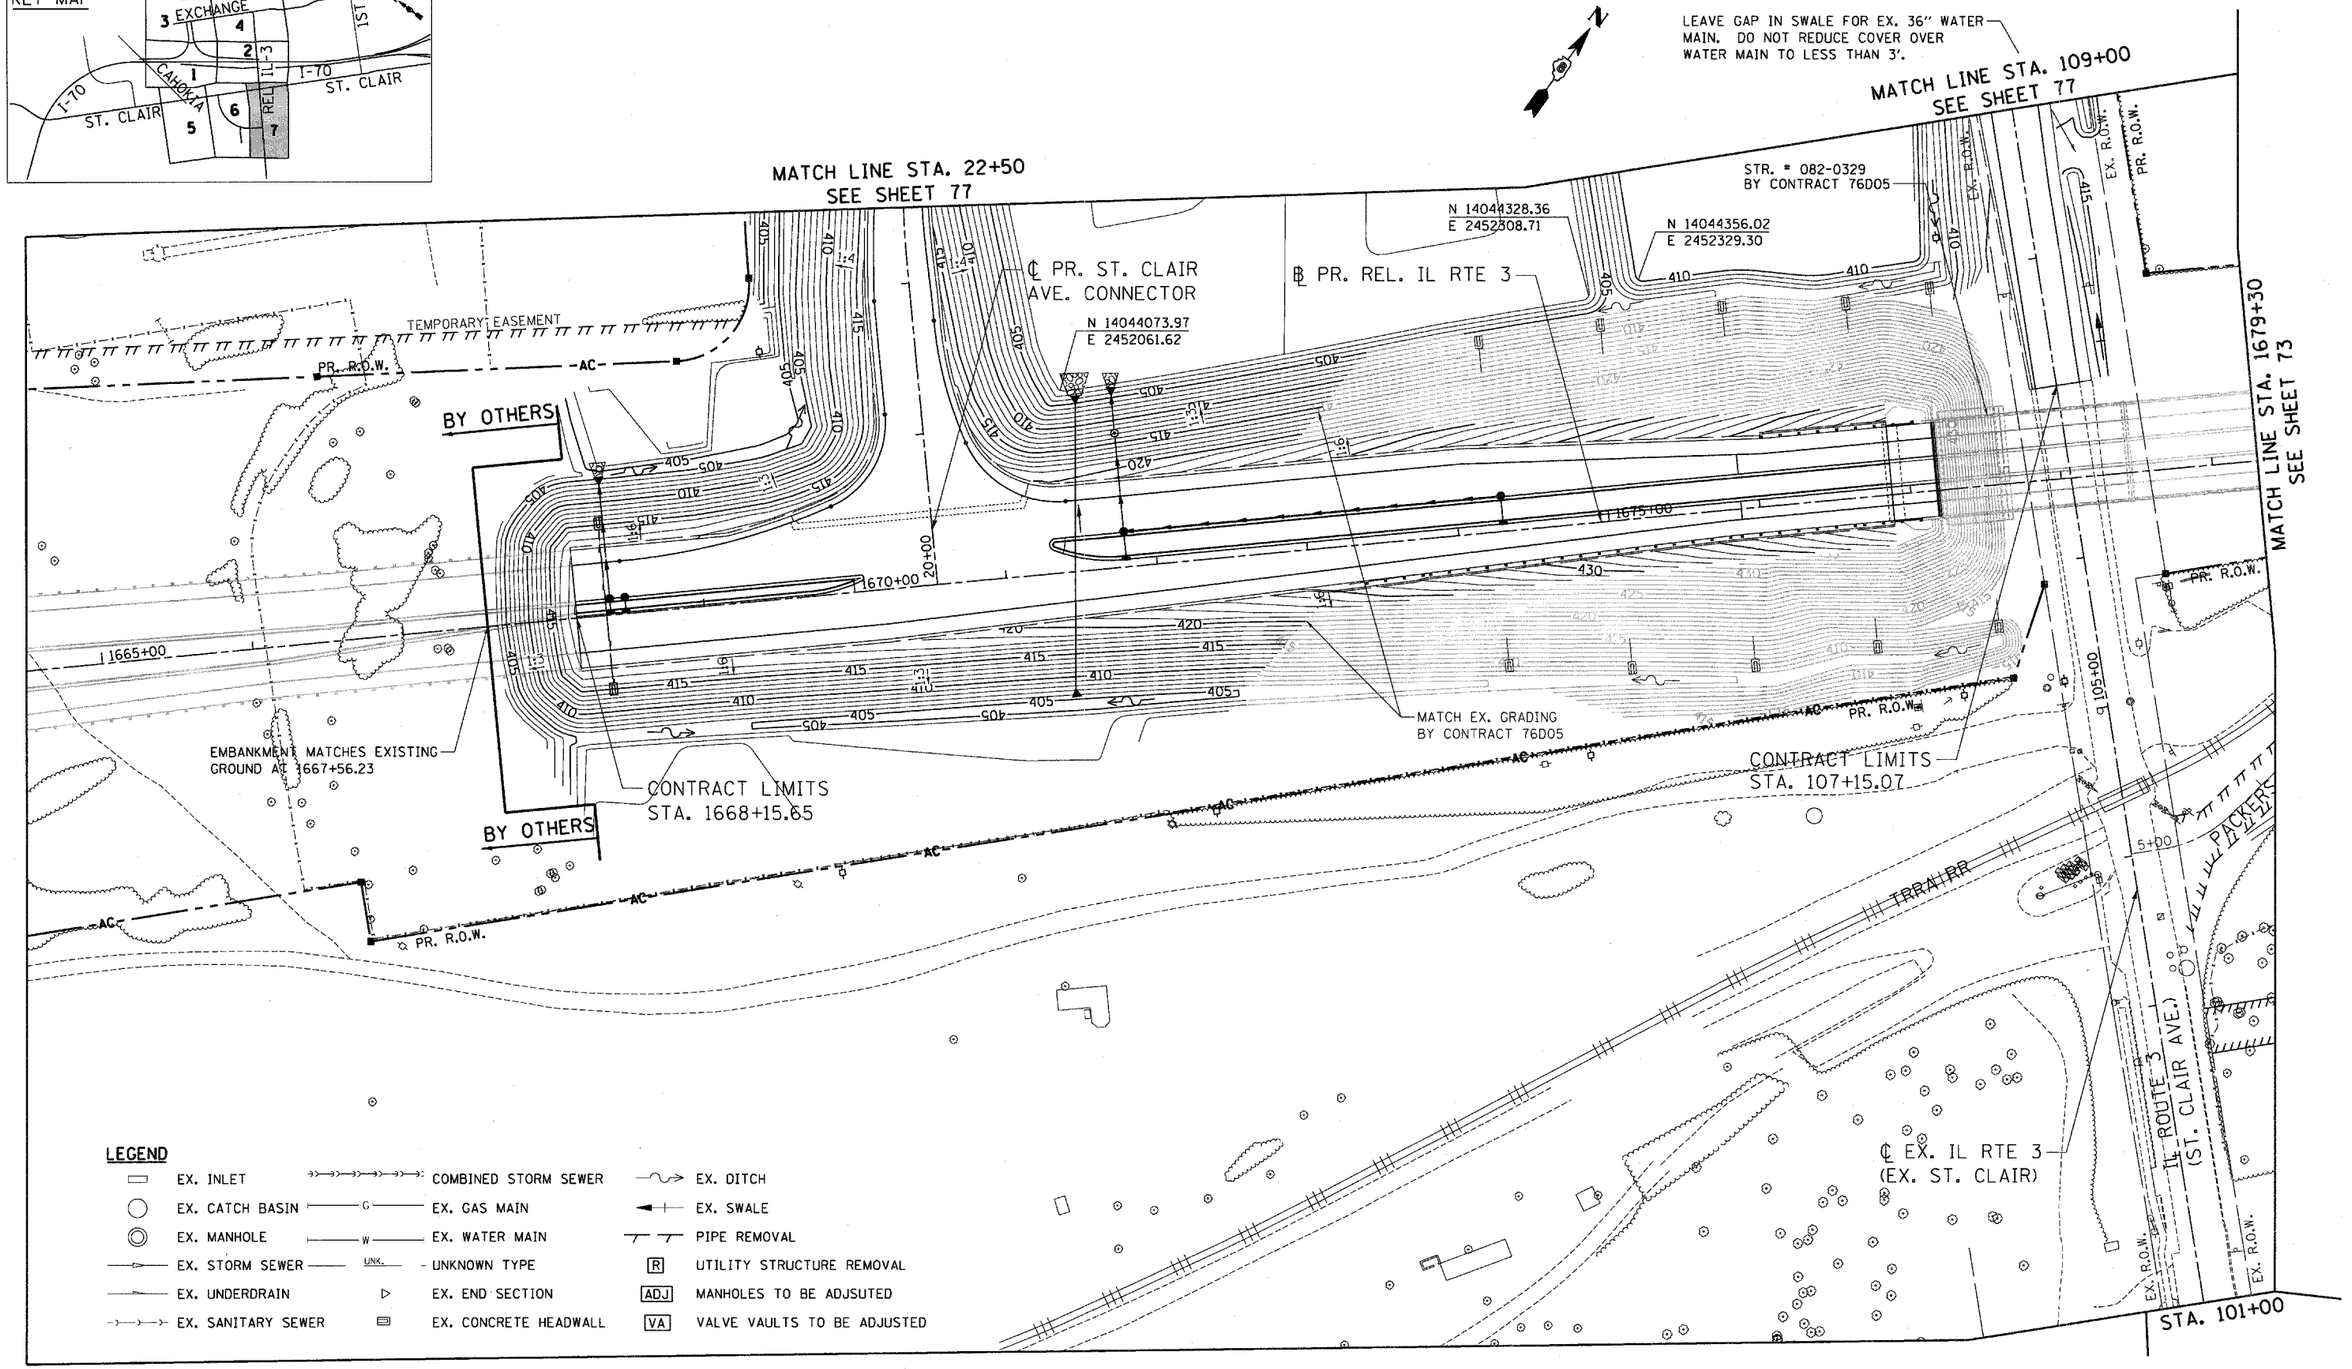

LEGEND

EX. INLET	COMBINED STORM SEWER	EX. DITCH
EX. CATCH BASIN	EX. GAS MAIN	EX. SWALE
EX. MANHOLE	EX. WATER MAIN	PIPE REMOVAL
EX. STORM SEWER	UNKNOWN TYPE	UTILITY STRUCTURE REMOVAL
EX. UNDERDRAIN	EX. END SECTION	MANHOLES TO BE ADJSUTED
EX. SANITARY SEWER	EX. CONCRETE HEADWALL	VALVE VAULTS TO BE ADJUSTED

..\DBCONN-99-MOTIF.DGN ..\DBCONN-11-BORDERLDGN ..\DBCONN-11-MOTIF.DGN ..\DBCONN-11-LEGEND.DGN ..\DBCONN-11-LAYOUT.DGN ..\DBCONN-08-MOTIF.DGN ..\DBCONN-10-MOTIF.DGN ..\DBCONN-11-CONTOUR2.DGN
11-04-2011, 16:57:18 BDNDHUJO \\FS-0044\V4M\VAULT_D\TRANS.07\2202\200868-001\CIVIL\CAD\99 ALL CONTRACTS\CONN\SHEETS CONTRACT 11\DBCONN-11-SHT-IGI-166500.DGN

FILE NAME = $FILE$	USER NAME = $USER$	DESIGNED - JB	REVISED -	**STATE OF ILLINOIS DEPARTMENT OF TRANSPORTATION** PROPOSED RELOCATED IL ROUTE 3 INTERCHANGE	**PROPOSED RELOCATED ILLINOIS ROUTE 3 GRADING PLAN STA. 1665+00 TO STA. 1679+30**
		DRAWN - JB	REVISED -		
TENG TENG & ASSOCIATES, INC. ENGINEERS/ARCHITECTS/PLANNERS CHICAGO, ILLINOIS	PLOT SCALE = $SCALE$	CHECKED - ACL	REVISED -		SCALE: 1"=50' | SHEET NO. 7 OF 7 SHEETS | STA. 1665+00 TO STA. 1679+30
	PLOT DATE = $DATE$	DATE - 10/21/11	REVISED -		

F.A.P. RTE.	SECTION	COUNTY	TOTAL SHEETS	SHEET NO.
998	82-2-1K	ST. CLAIR	353	78
		CONTRACT NO. 76E06		
FED. ROAD DIST. NO.	ILLINOIS	FED. AID PROJECT		