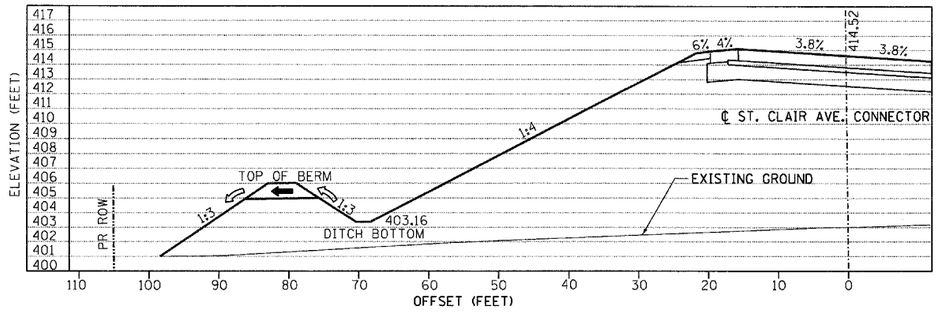

SECTION A-A
NOT TO SCALE

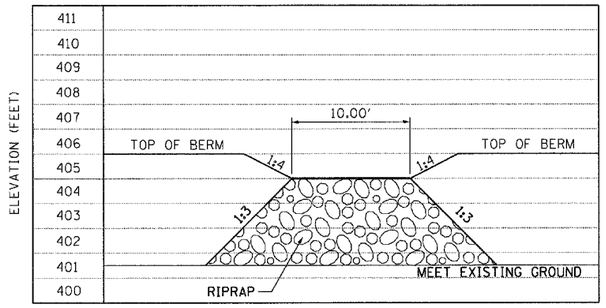

SECTION B-B
NOT TO SCALE

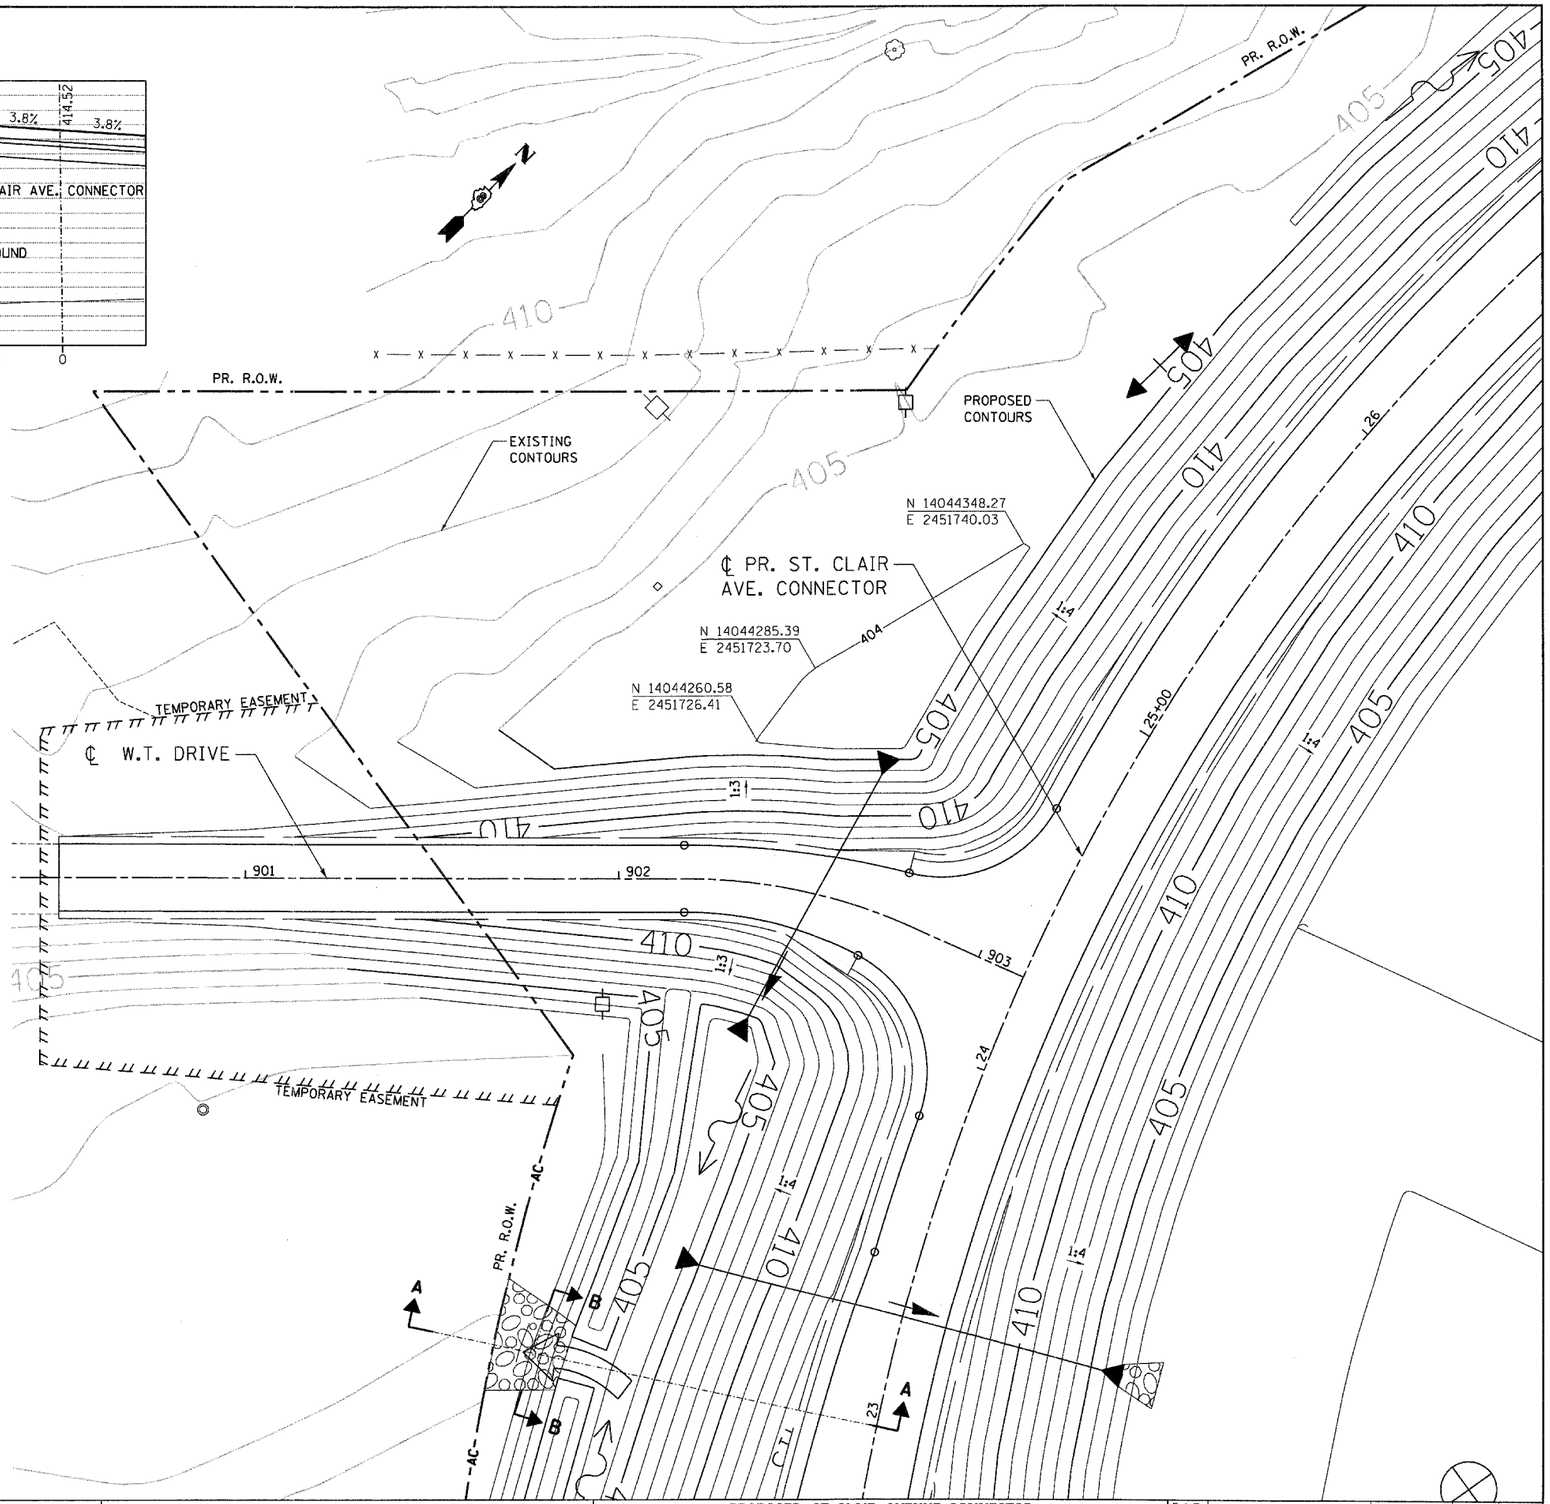

FILE NAME = $FILE$	USER NAME = $USER$	DESIGNED - TKL	REVISED -	
		DRAWN - SSB	REVISED -	
TENG & ASSOCIATES, INC. ENGINEERS/ARCHITECTS/PLANNERS CHICAGO, ILLINOIS	PLOT SCALE = $SCALE$	CHECKED - ACL	REVISED -	
	PLOT DATE = $DATE$	DATE - 10/21/11	REVISED -	

STATE OF ILLINOIS
DEPARTMENT OF TRANSPORTATION
PROPOSED RELOCATED IL ROUTE 3 INTERCHANGE

PROPOSED ST. CLAIR AVENUE CONNECTOR
GRADING PLANS
W.T. DRIVE DETAIL

SCALE: 1"=20' | SHEET NO. OF SHEETS | STA. | TO STA.

F.A.P. RTE.	SECTION	COUNTY	TOTAL SHEETS	SHEET NO.
998	82-2-1K	ST. CLAIR	353	79
		CONTRACT NO. 76E06		
FED. ROAD DIST. NO.	ILLINOIS	FED. AID PROJECT		

..\DBCONN-99-MOTIF.DGN, ..\DBCONN-11-BORDER.DGN, ..\DBCONN-11-MOTIF.DGN, ..\DBCONN-11-EGEND.DGN, ..\DBCONN-11-LAYOUT.DGN, ..\DBCONN-85-MOTIF.DGN, ..\DBCONN-88-MOTIF.DGN, ..\DBCONN-18-MOTIF.DGN, ..\DBCONN-11-CONTOUR2.DGN, ..\DBCONN-11-CONTOUR1.DGN, ..\DBCONN-11-CONTOUR3.DGN
12-19-2011, 14:48:34 BDNDHUJD \\FS-0044\VM\VAULT_D-TRANS_87\2282\26868-00\CIVIL\CADD\99 ALL CONTRACTS\CONN\SHEETS CONTRACT 11\DBCONN-11-SHT-TIG2-2580.DGN