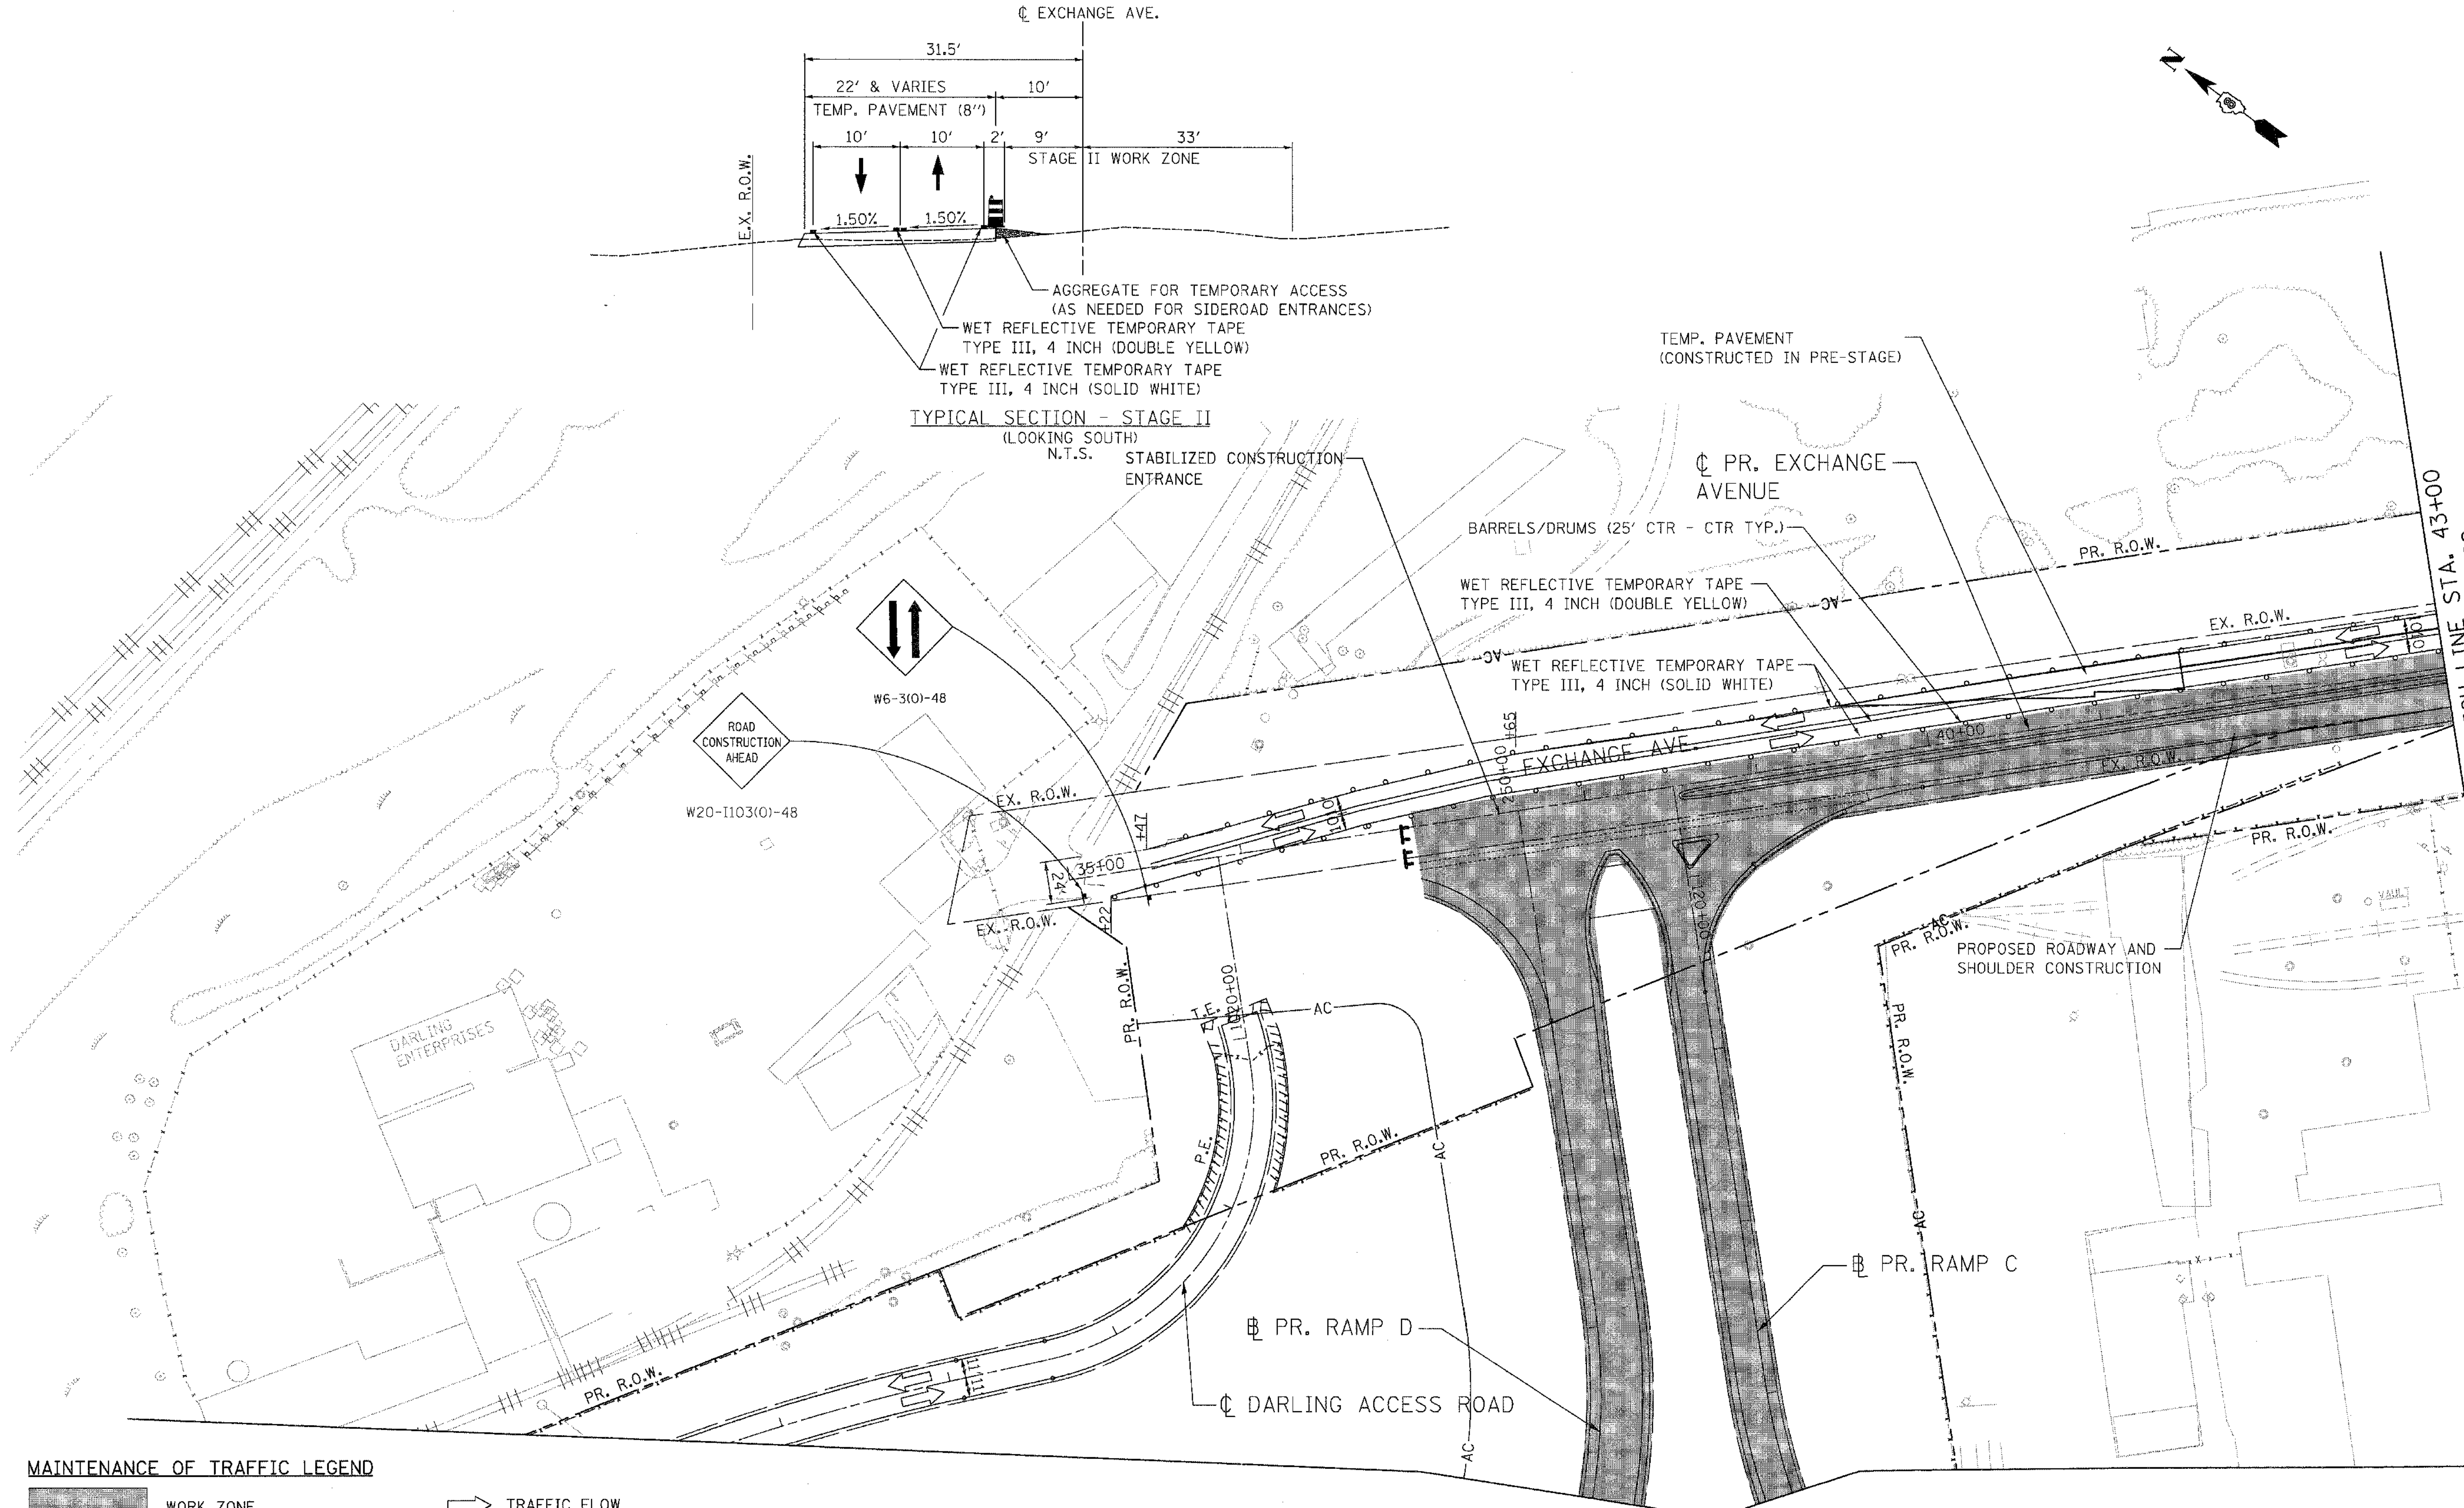

MAINTENANCE OF TRAFFIC LEGEND

- WORK ZONE
- EXISTING SIGN
- PROPOSED SIGN
- TRAFFIC FLOW
- BARRICADE, TYPE III
- BARRELS/DRUMS (SPACED AT 25' CENTERS)

LIN ENGINEERING,LTD. Consulting Engineers Chatham, Illinois Westmont, Illinois	USER NAME = Plotted by Scott Wilkinson	DESIGNED - SEW	REVISED -
		DRAWN - RK	REVISED -
	PLOT SCALE = 50.0000 ' / IN.	CHECKED - ST	REVISED -
	PLOT DATE = 10/17/2011	DATE - 10/21/11	REVISED -

STATE OF ILLINOIS
DEPARTMENT OF TRANSPORTATION
PROPOSED RELOCATED ILLINOIS ROUTE 3 INTERCHANGE

PR. EXCHANGE AVE., RAMPS C AND D
MAINTENANCE OF TRAFFIC – STAGE 2
STA. 35+00 TO STA. 43+00

SCALE: 1"=50' | SHEET NO. 9 OF 15 SHEETS | STA. TO STA.

F.A.P. RTE.	SECTION	COUNTY	TOTAL SHEETS	SHEET NO.
998	82-2-1K	ST. CLAIR	353	88
		CONTRACT NO. 76E06		
FED. ROAD DIST. NO.	ILLINOIS FED. AID PROJECT			

$$$ref_list_name$$$ $$$date_time$$$ $$user$$ $$$$$$$$$$$$$$$$$$dgn_name$$$$$$$$$$$$$$$$$