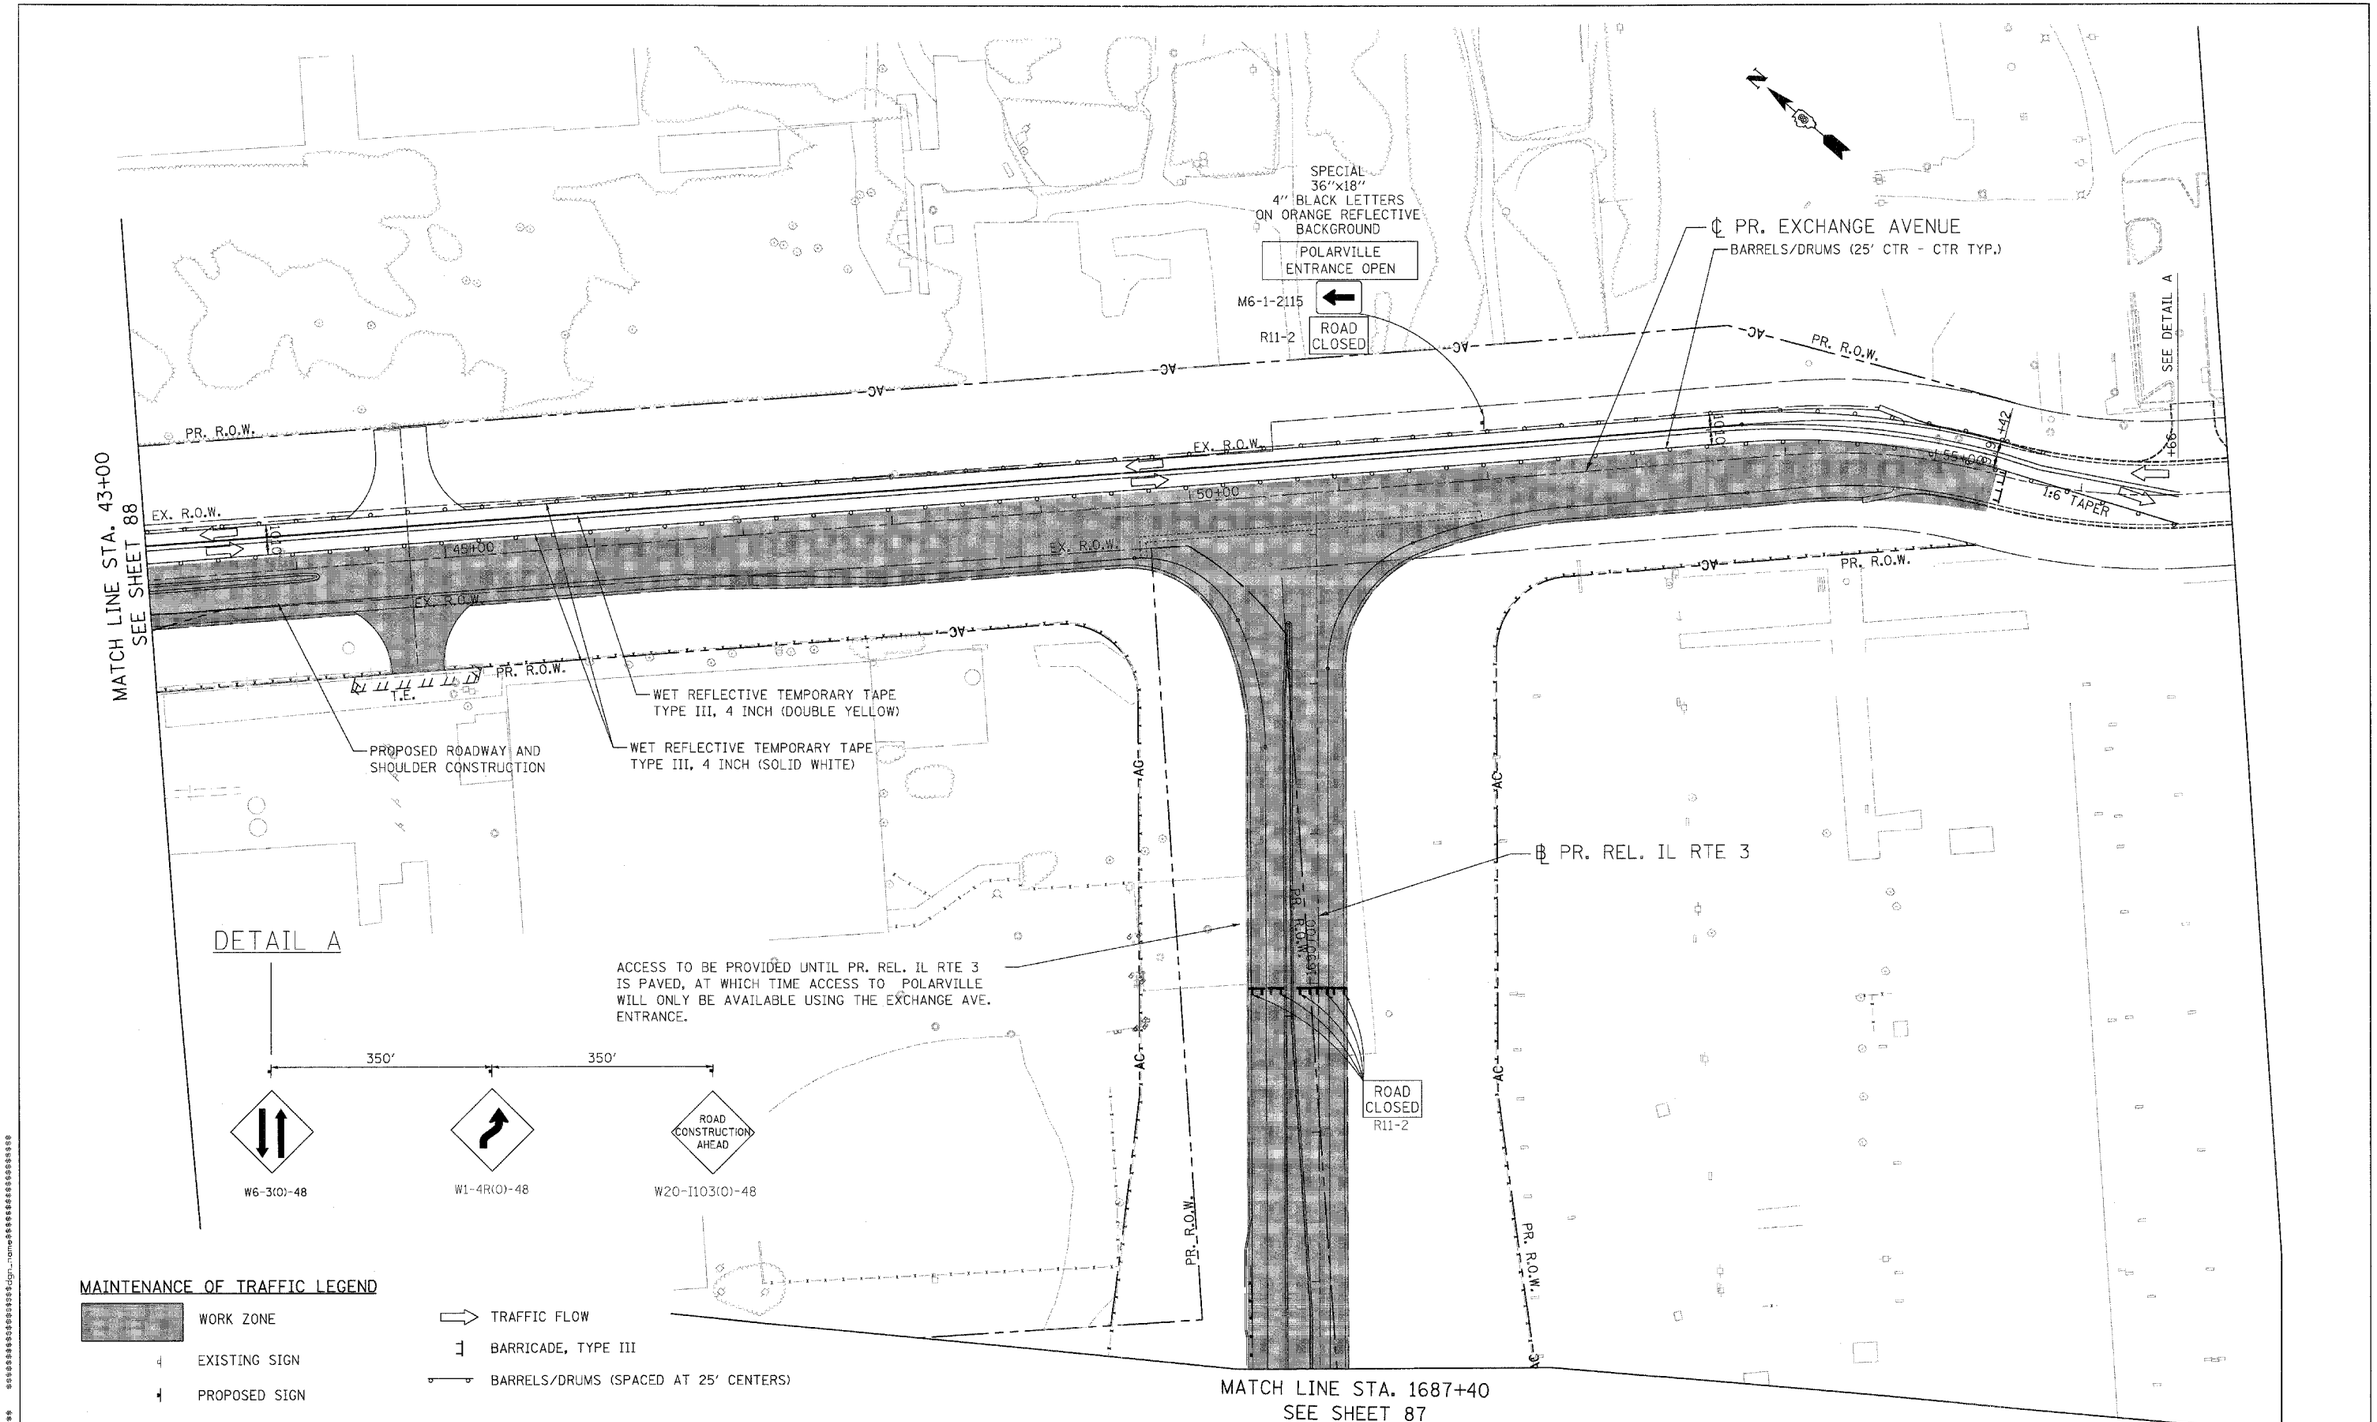

LIN ENGINEERING, LTD. Consulting Engineers Chatham, Illinois Westmont, Illinois	USER NAME = Plotted by Scott Wilkinson	DESIGNED - SEW	REVISED -	STATE OF ILLINOIS DEPARTMENT OF TRANSPORTATION	PR. EXCHANGE AVE. AND PR. REL. IL RTE. 3 MAINTENANCE OF TRAFFIC - STAGE 2 STA. 43+00 TO STA. 57+00	F.A.P. RTE. 998	SECTION 82-2-1K	COUNTY ST. CLAIR	TOTAL SHEETS 353	SHEET NO. 89
		DRAWN - RK	REVISED -					CONTRACT NO. 76E06		
	PLOT SCALE = 50.0000 ' / IN.	CHECKED - ST	REVISED -	PROPOSED RELOCATED ILLINOIS ROUTE 3 INTERCHANGE						
	PLOT DATE = 10/17/2011	DATE - 10/21/11	REVISED -		SCALE: 1"=50' SHEET NO. 10 OF 15 SHEETS STA. TO STA.	FED. ROAD DIST. NO.	ILLINOIS	FED. AID PROJECT		