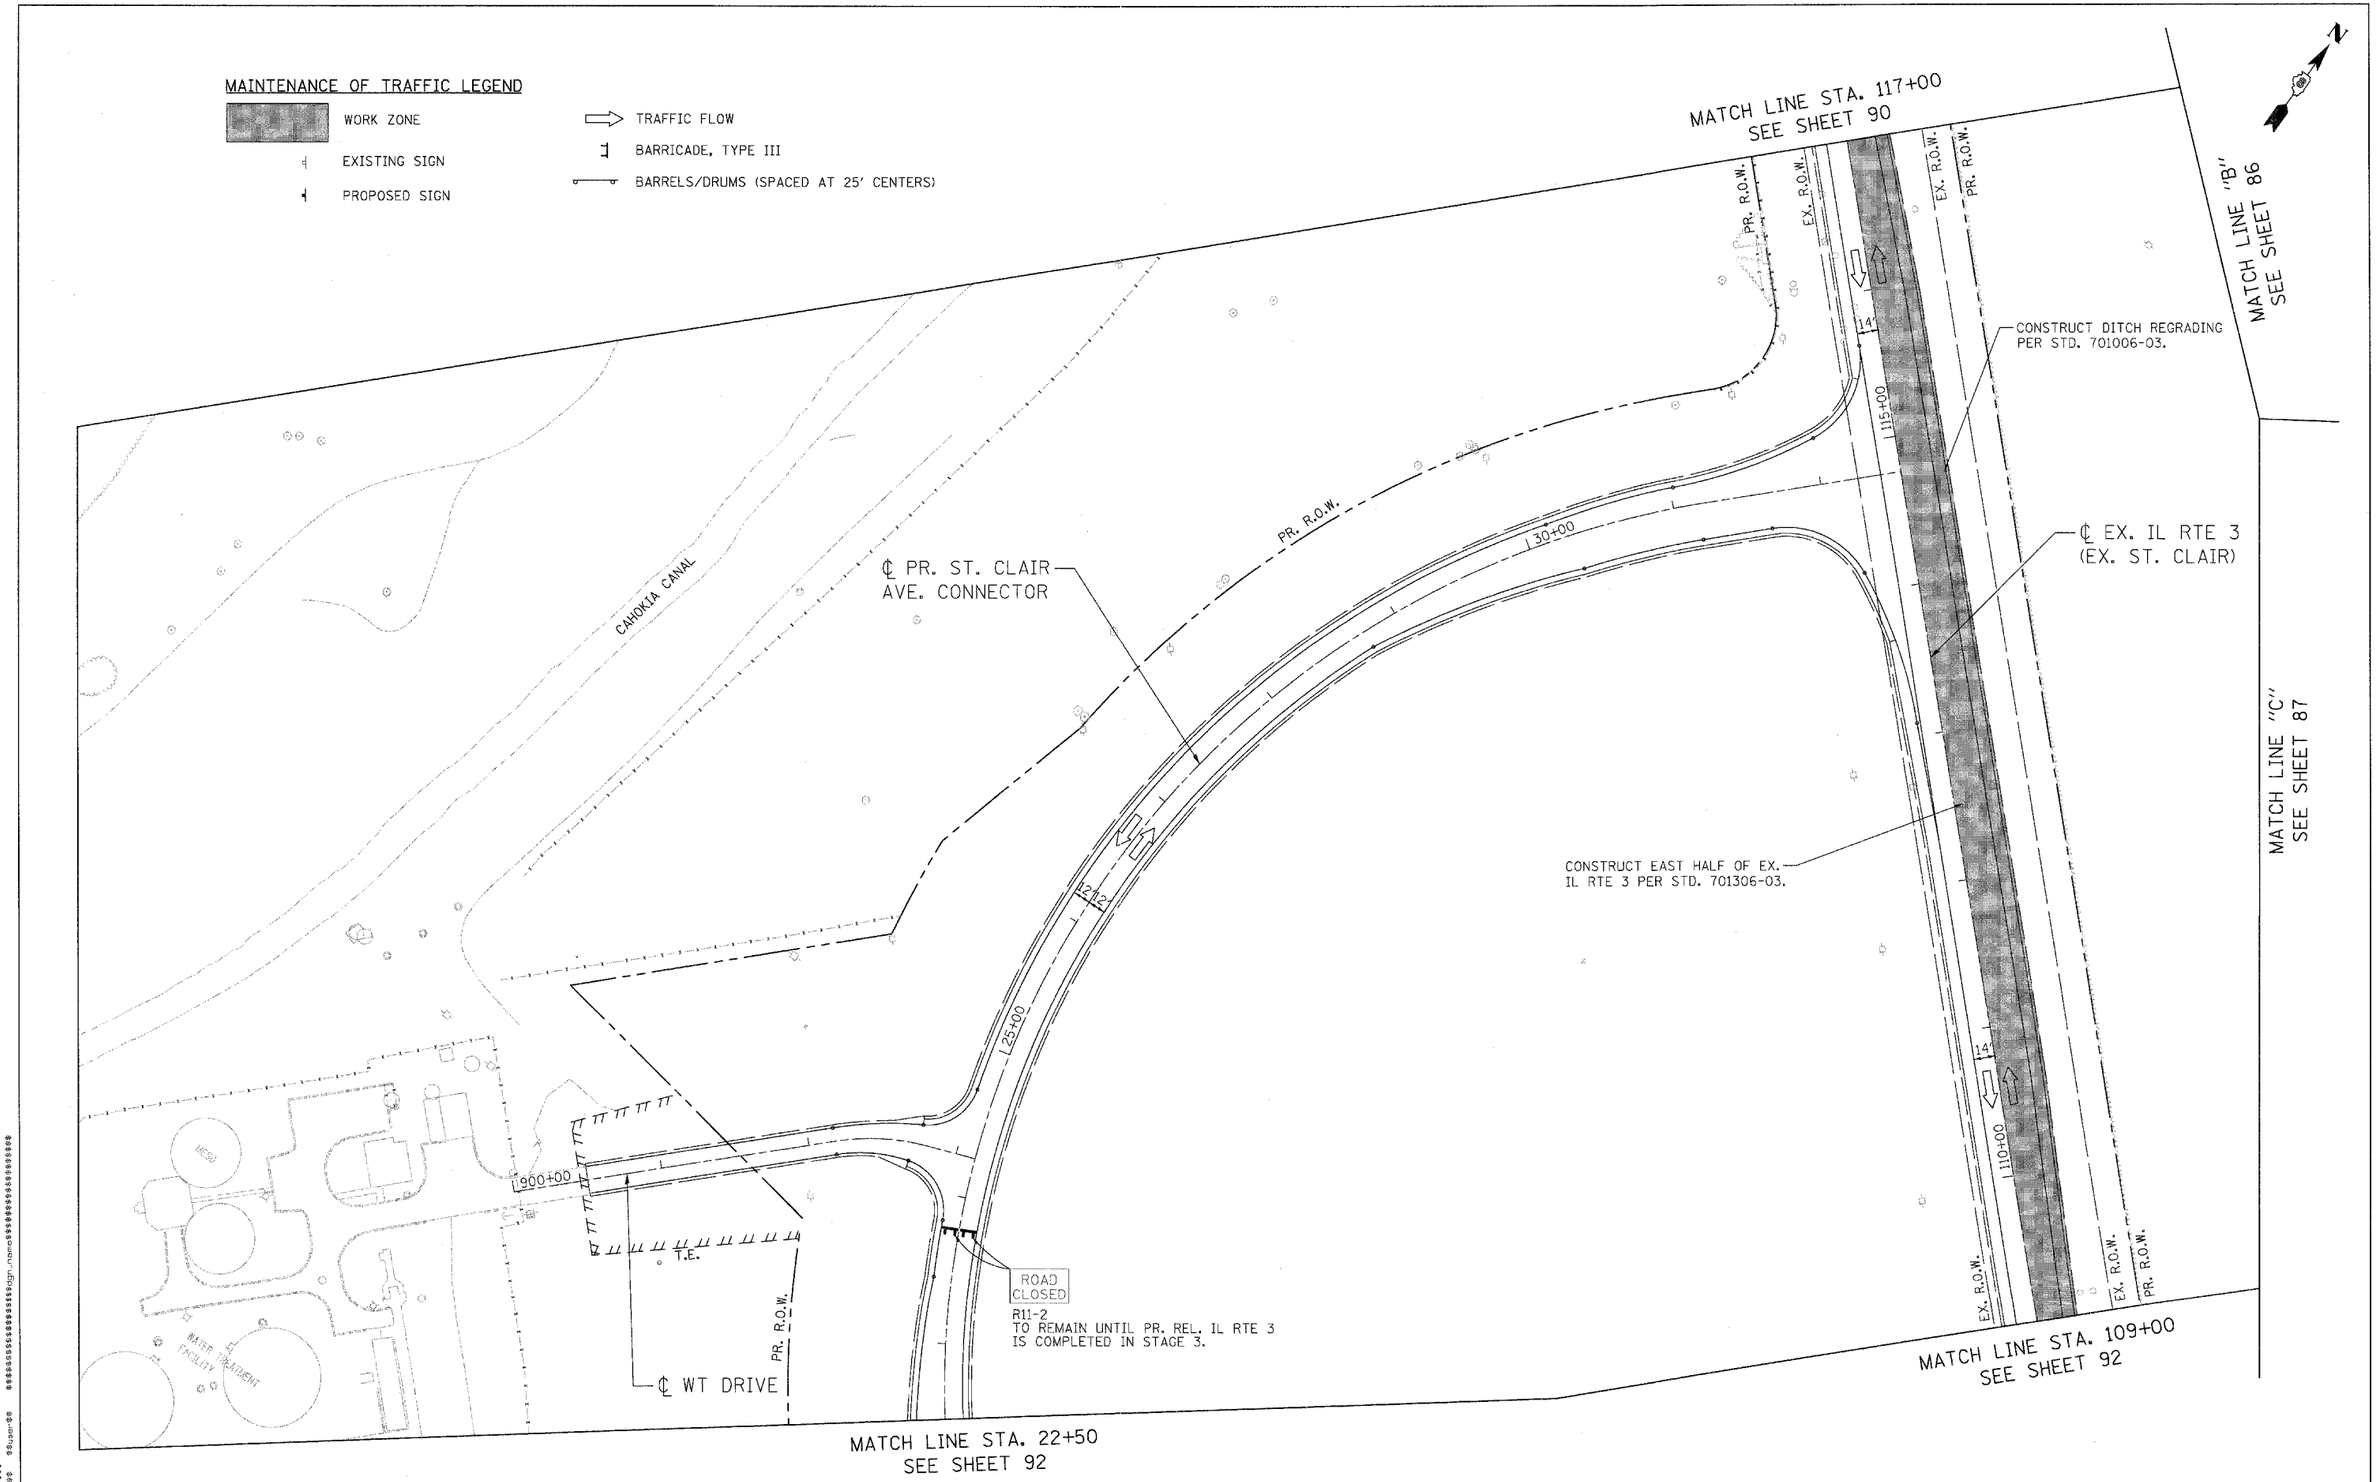

LIN ENGINEERING, LTD. Consulting Engineers Chatham, Illinois Westmont, Illinois	USER NAME = Plotted by Scott Wilkinson	DESIGNED - SEW	REVISED -	STATE OF ILLINOIS DEPARTMENT OF TRANSPORTATION	ST. CLAIR AVE. CONNECTOR AND EX. IL RTE. 3 (ST. CLAIR AVE.) MAINTENANCE OF TRAFFIC – STAGE 2 STA. 109+00 TO STA. 117+00	F.A.P. RTE.	SECTION	COUNTY	TOTAL SHEETS	SHEET NO.
		DRAWN - RK	REVISED -			998	82-2-1K	ST. CLAIR	353	91
	PLOT SCALE = 50.0000 ' / IN.	CHECKED - ST	REVISED -	PROPOSED RELOCATED ILLINOIS ROUTE 3 INTERCHANGE				CONTRACT NO. 76E06		
	PLOT DATE = 10/17/2011	DATE - 10/21/11	REVISED -		SCALE: 1"=50' SHEET NO. 12 OF 15 SHEETS STA. TO STA.	FED. ROAD DIST. NO.	ILLINOIS	FED. AID PROJECT		