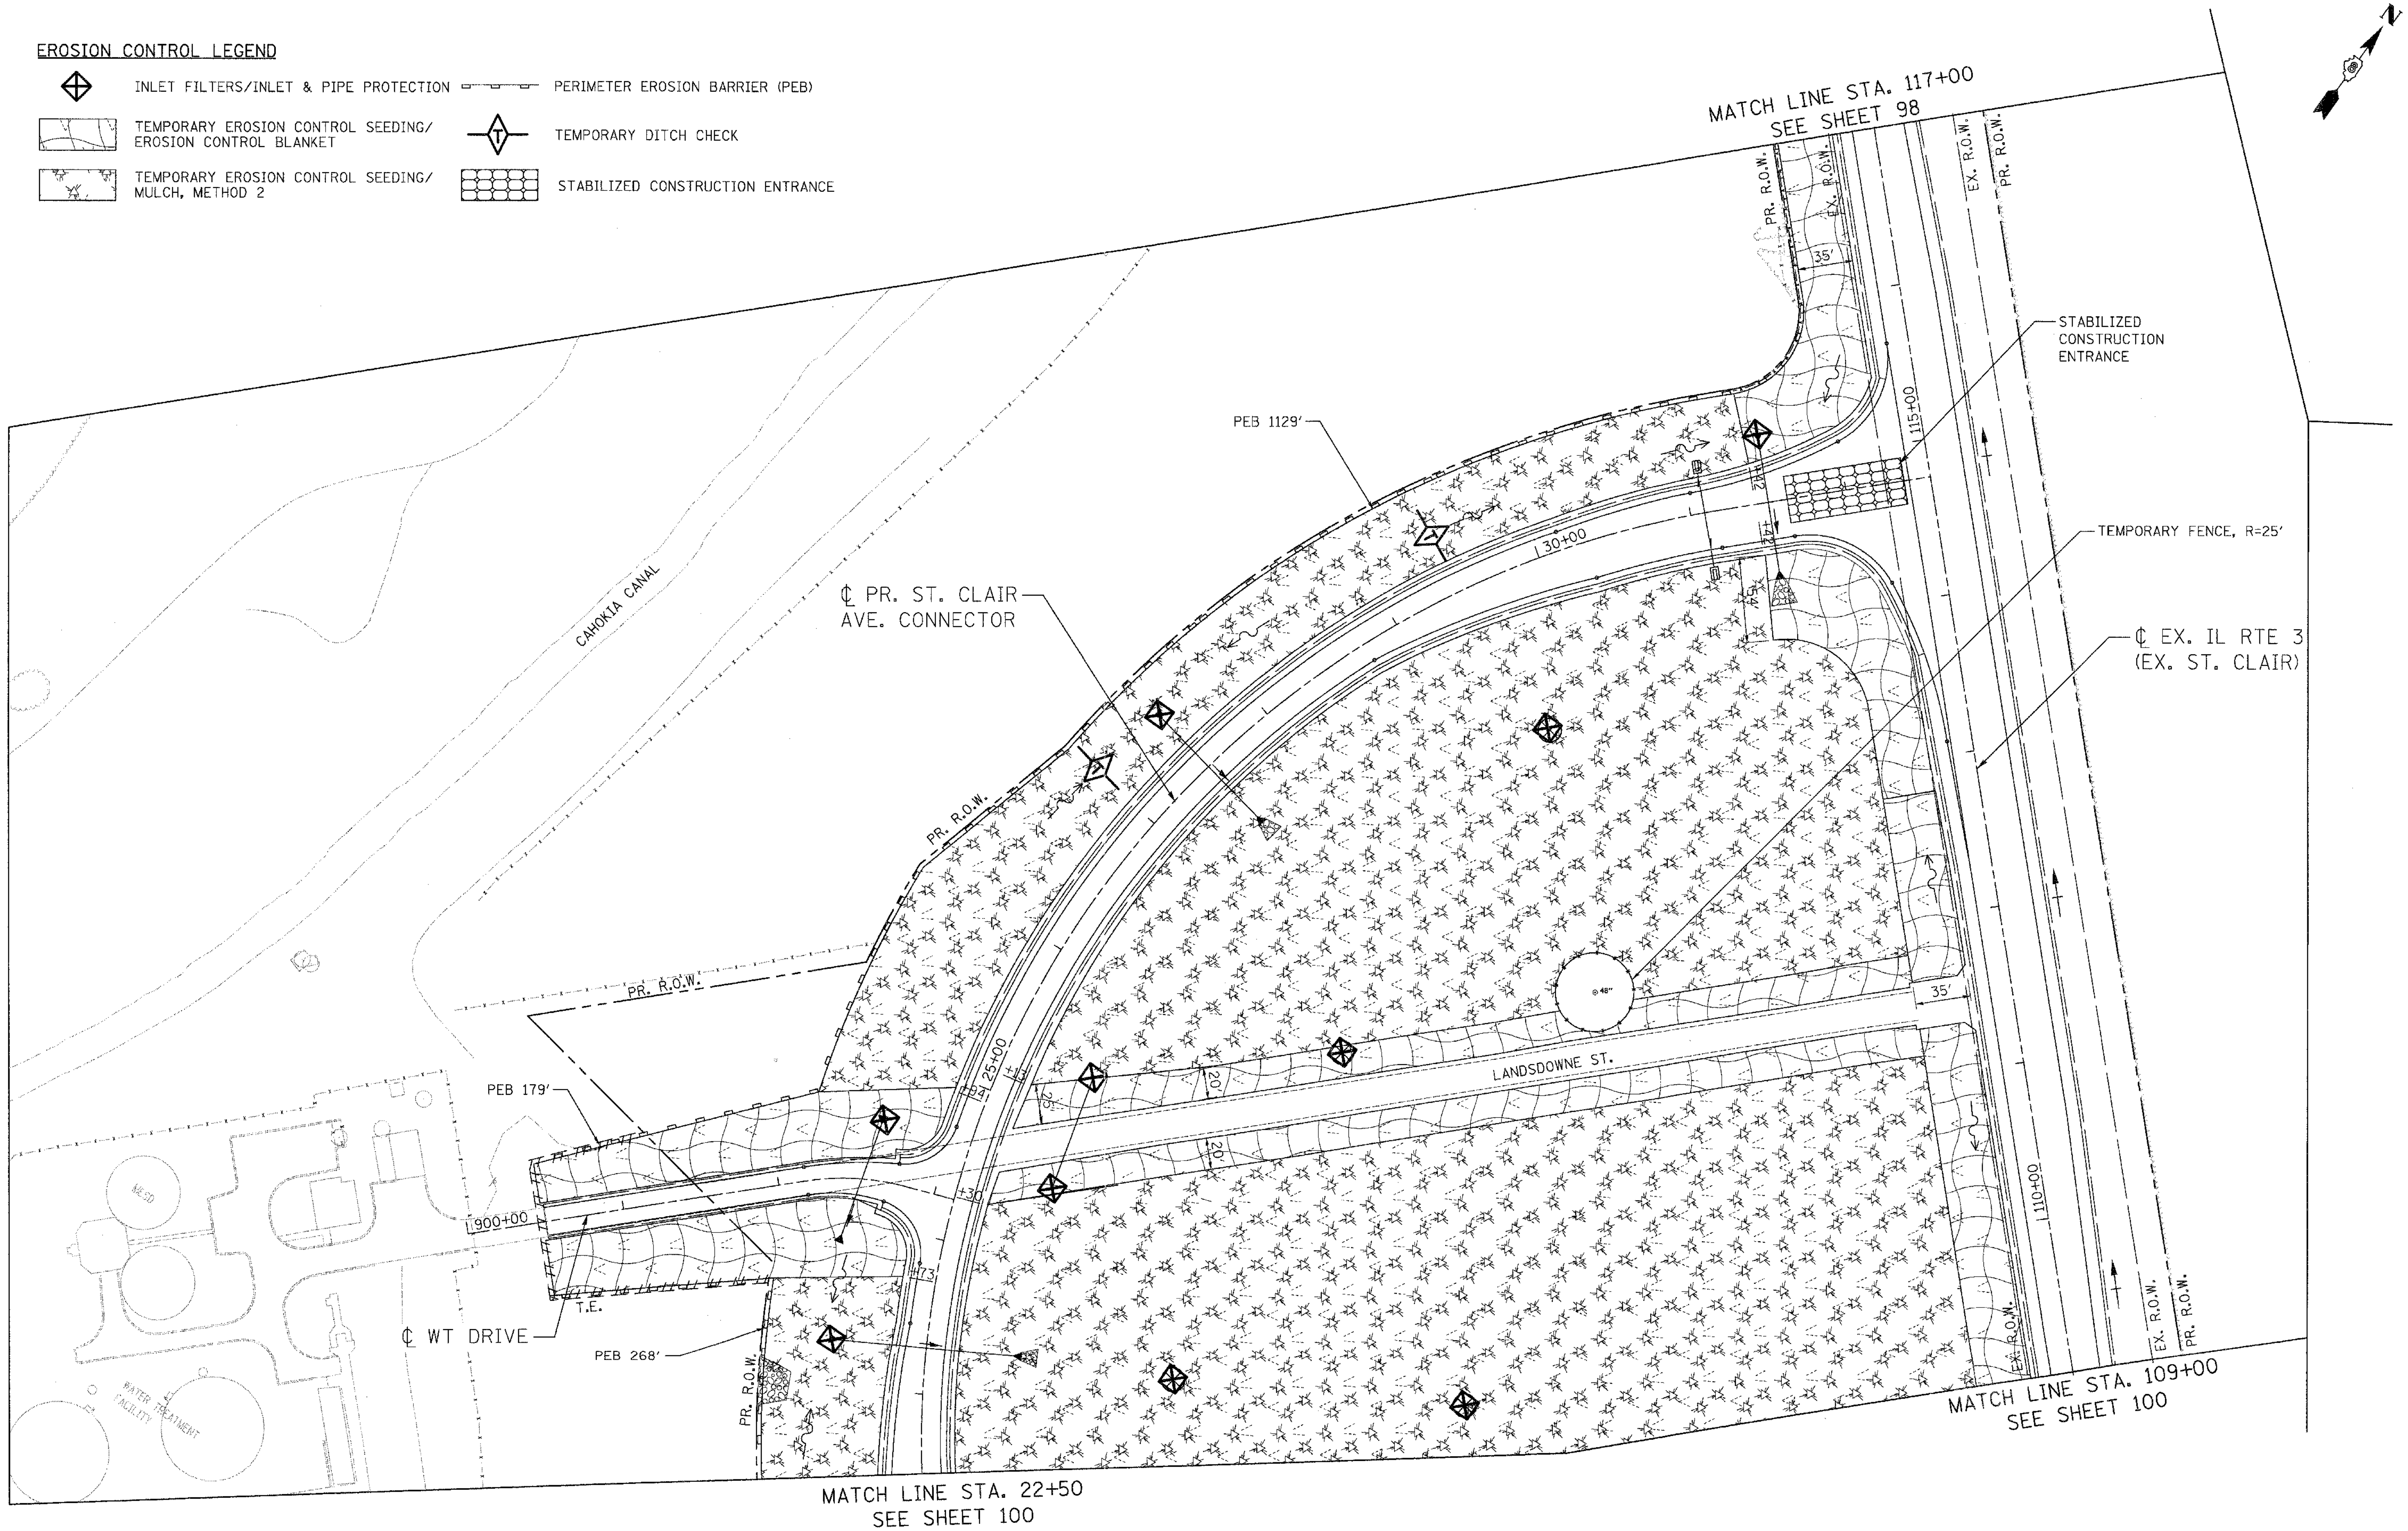

LIN ENGINEERING, LTD. Consulting Engineers, Chatham, Illinois, Westmont, Illinois

USER NAME = Plotted by Scott Wilkinson	DESIGNED - AS	REVISED -
	DRAWN - AS	REVISED -
PLOT SCALE = 50.0000 ' / IN.	CHECKED - ST	REVISED -
PLOT DATE = 10/17/2011	DATE - 10/21/11	REVISED -

STATE OF ILLINOIS
DEPARTMENT OF TRANSPORTATION
PROPOSED RELOCATED ILLINOIS ROUTE 3 INTERCHANGE

PR. ST. CLAIR AVE. CONNECTOR AND EX. IL RTE. 3 (ST. CLAIR AVE.)
EROSION CONTROL PLANS – STAGE 1
STA. 109+00 TO STA. 117+00

SCALE: 1"=50' | SHEET NO. 4 OF 13 SHEETS | STA. TO STA.

F.A.P. RTE.	SECTION	COUNTY	TOTAL SHEETS	SHEET NO.
998	82-2-1K	ST. CLAIR	353	99
		CONTRACT NO. 76E06		
FED. ROAD DIST. NO.	ILLINOIS	FED. AID PROJECT		