EROSION CONTROL LEGEND

- INLET FILTERS/INLET & PIPE PROTECTION
- PERIMETER EROSION BARRIER (PEB)
- TEMPORARY EROSION CONTROL SEEDING/ EROSION CONTROL BLANKET
- TEMPORARY DITCH CHECK
- TEMPORARY EROSION CONTROL SEEDING/ MULCH, METHOD 2
- STABILIZED CONSTRUCTION ENTRANCE

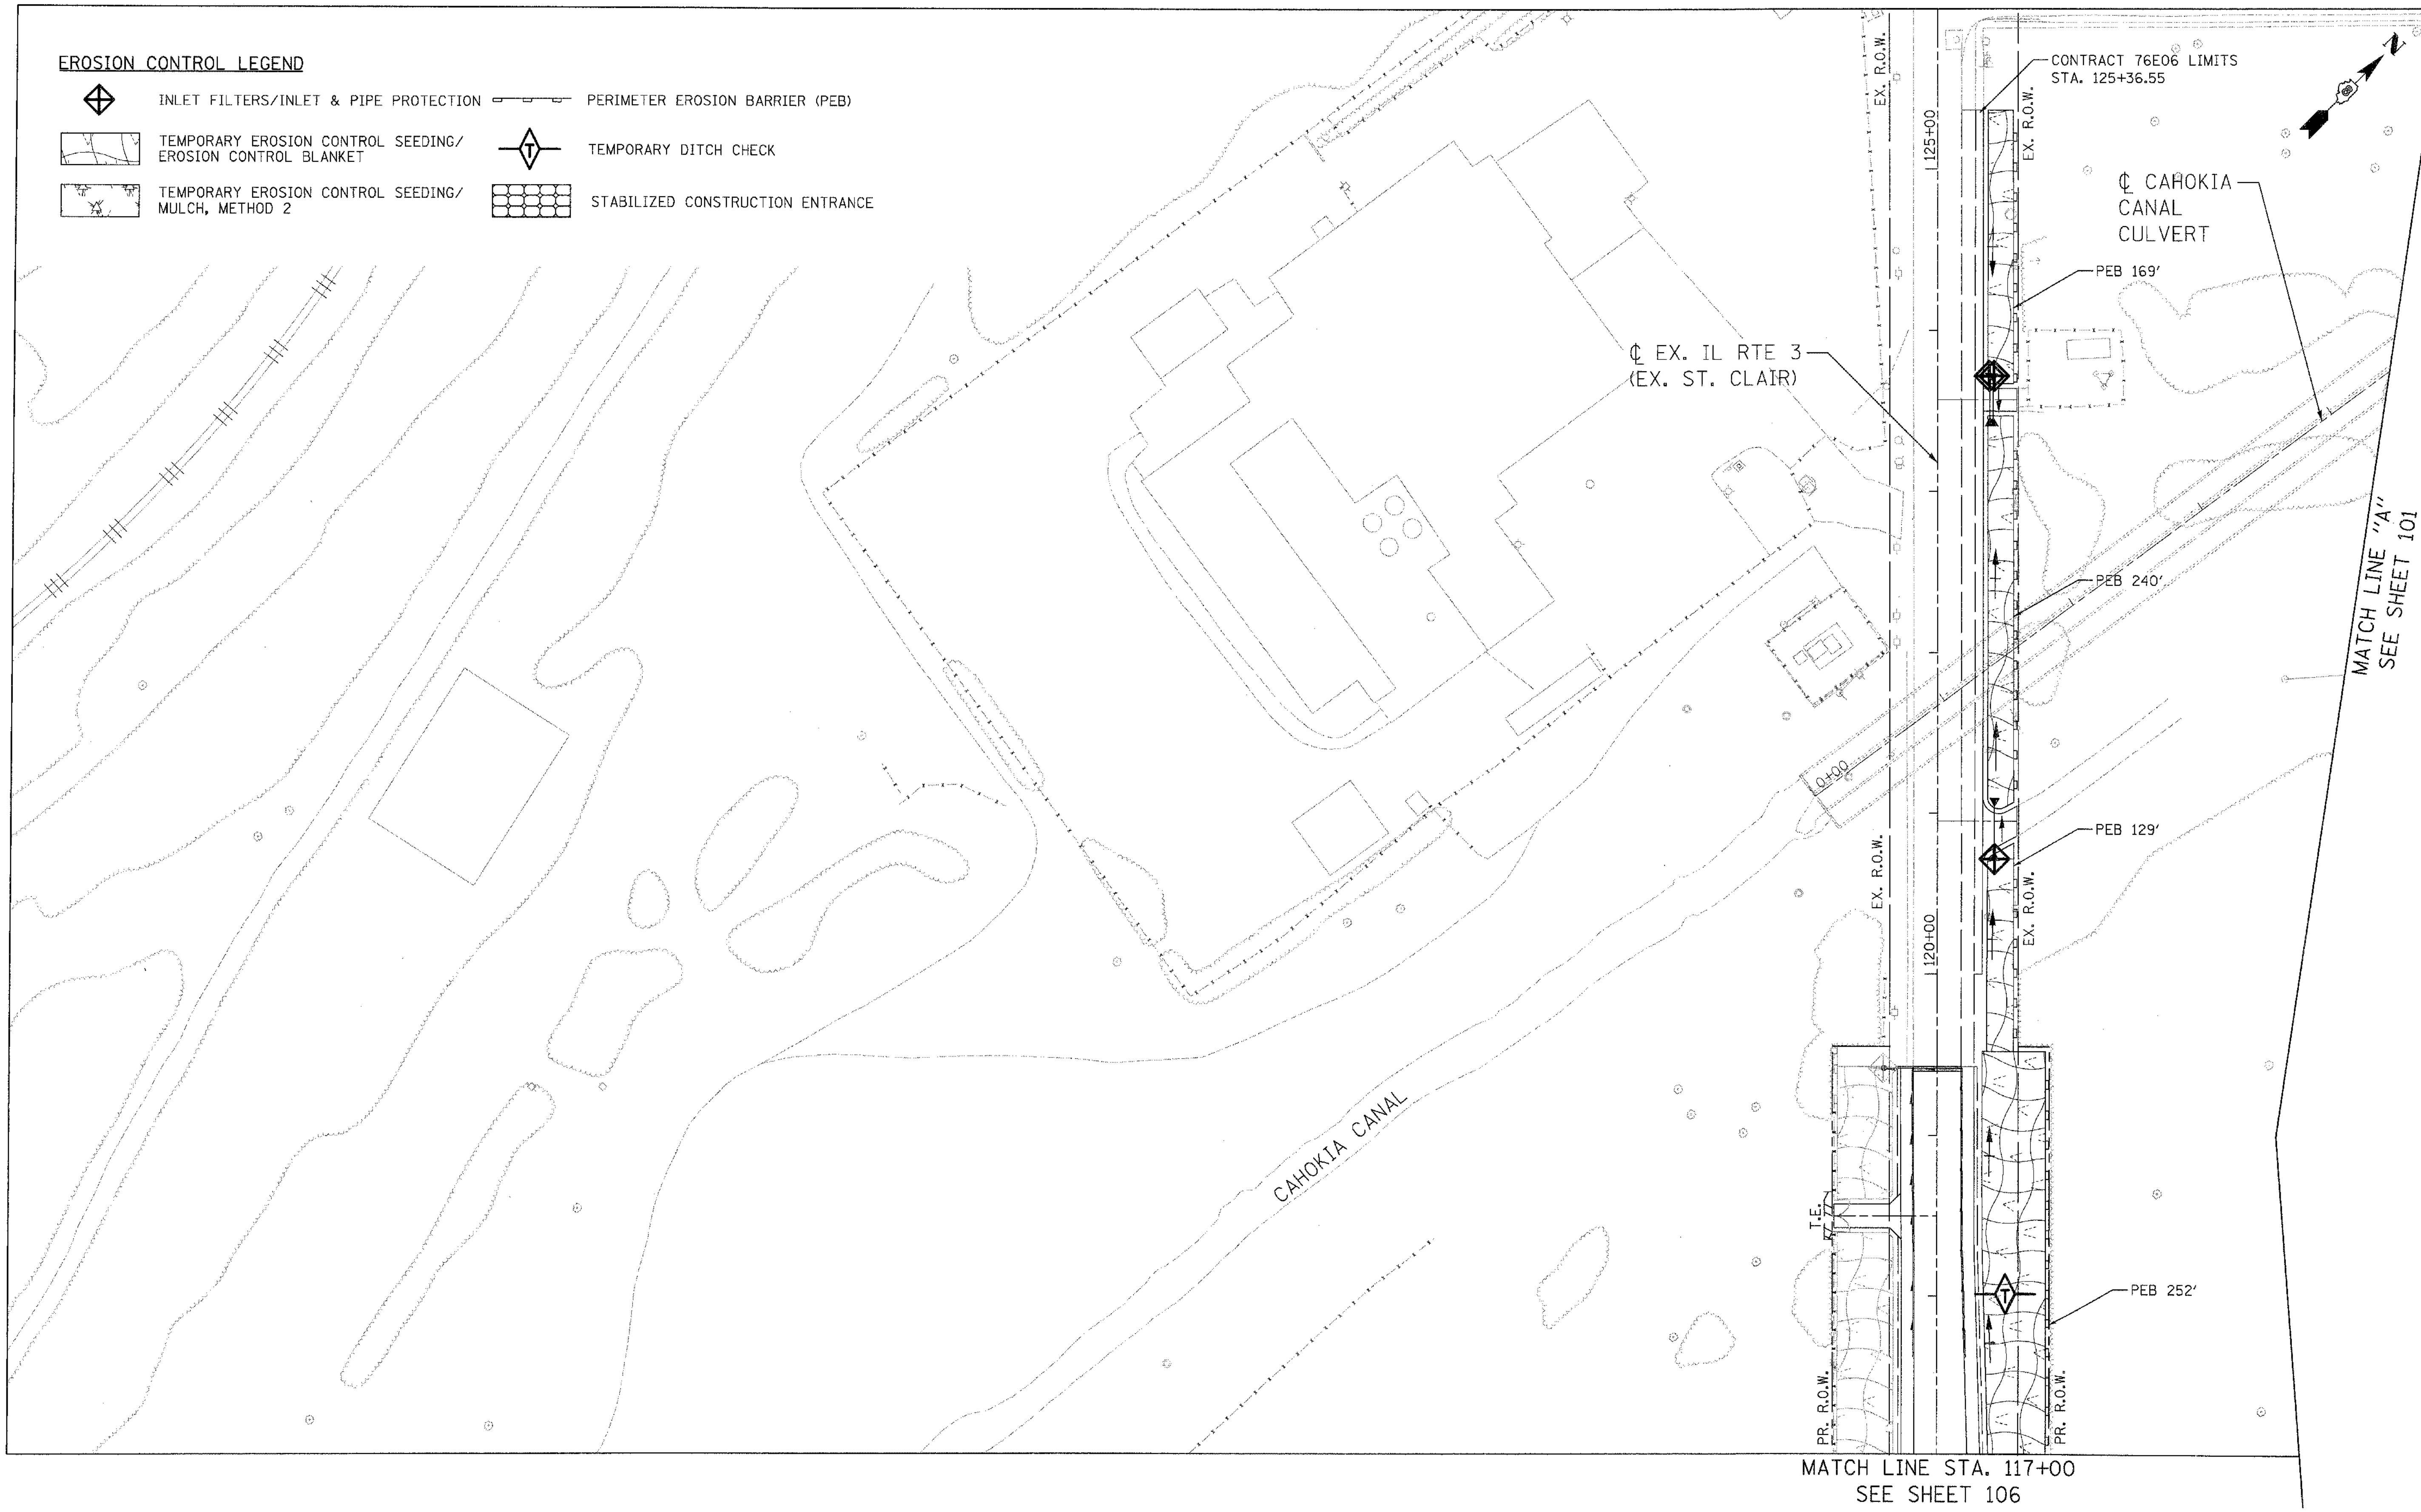

LIN ENGINEERING,LTD.
Consulting Engineers
Chatham, Illinois
Westmont, Illinois

USER NAME = Plotted by Scott Wilkinson	DESIGNED - AS	REVISED -	
	DRAWN - AS	REVISED -	
PLOT SCALE = 50.0000 ' / IN.	CHECKED - ST	REVISED -	
PLOT DATE = 10/17/2011	DATE - 10/21/11	REVISED -	

STATE OF ILLINOIS
DEPARTMENT OF TRANSPORTATION
PROPOSED RELOCATED ILLINOIS ROUTE 3 INTERCHANGE

EX. IL RTE. 3 (ST. CLAIR AVE.)
EROSION CONTROL PLANS – STAGE 2
STA. 117+00 TO 126+00

SCALE: 1″=50′ | SHEET NO. 10 OF 13 SHEETS | STA. | TO STA.

F.A.P. RTE.	SECTION	COUNTY	TOTAL SHEETS	SHEET NO.
998	82-2-1K	ST. CLAIR	353	105
		CONTRACT NO. 76E06		

FED. ROAD DIST. NO. | ILLINOIS | FED. AID PROJECT

$$$$ref_list_name$$$$ $$$$date_time$$$$ $$user$$ $$$$$$$$$$$$$$$$$$dgn_name$$$$$$$$$$$$$$$$$$