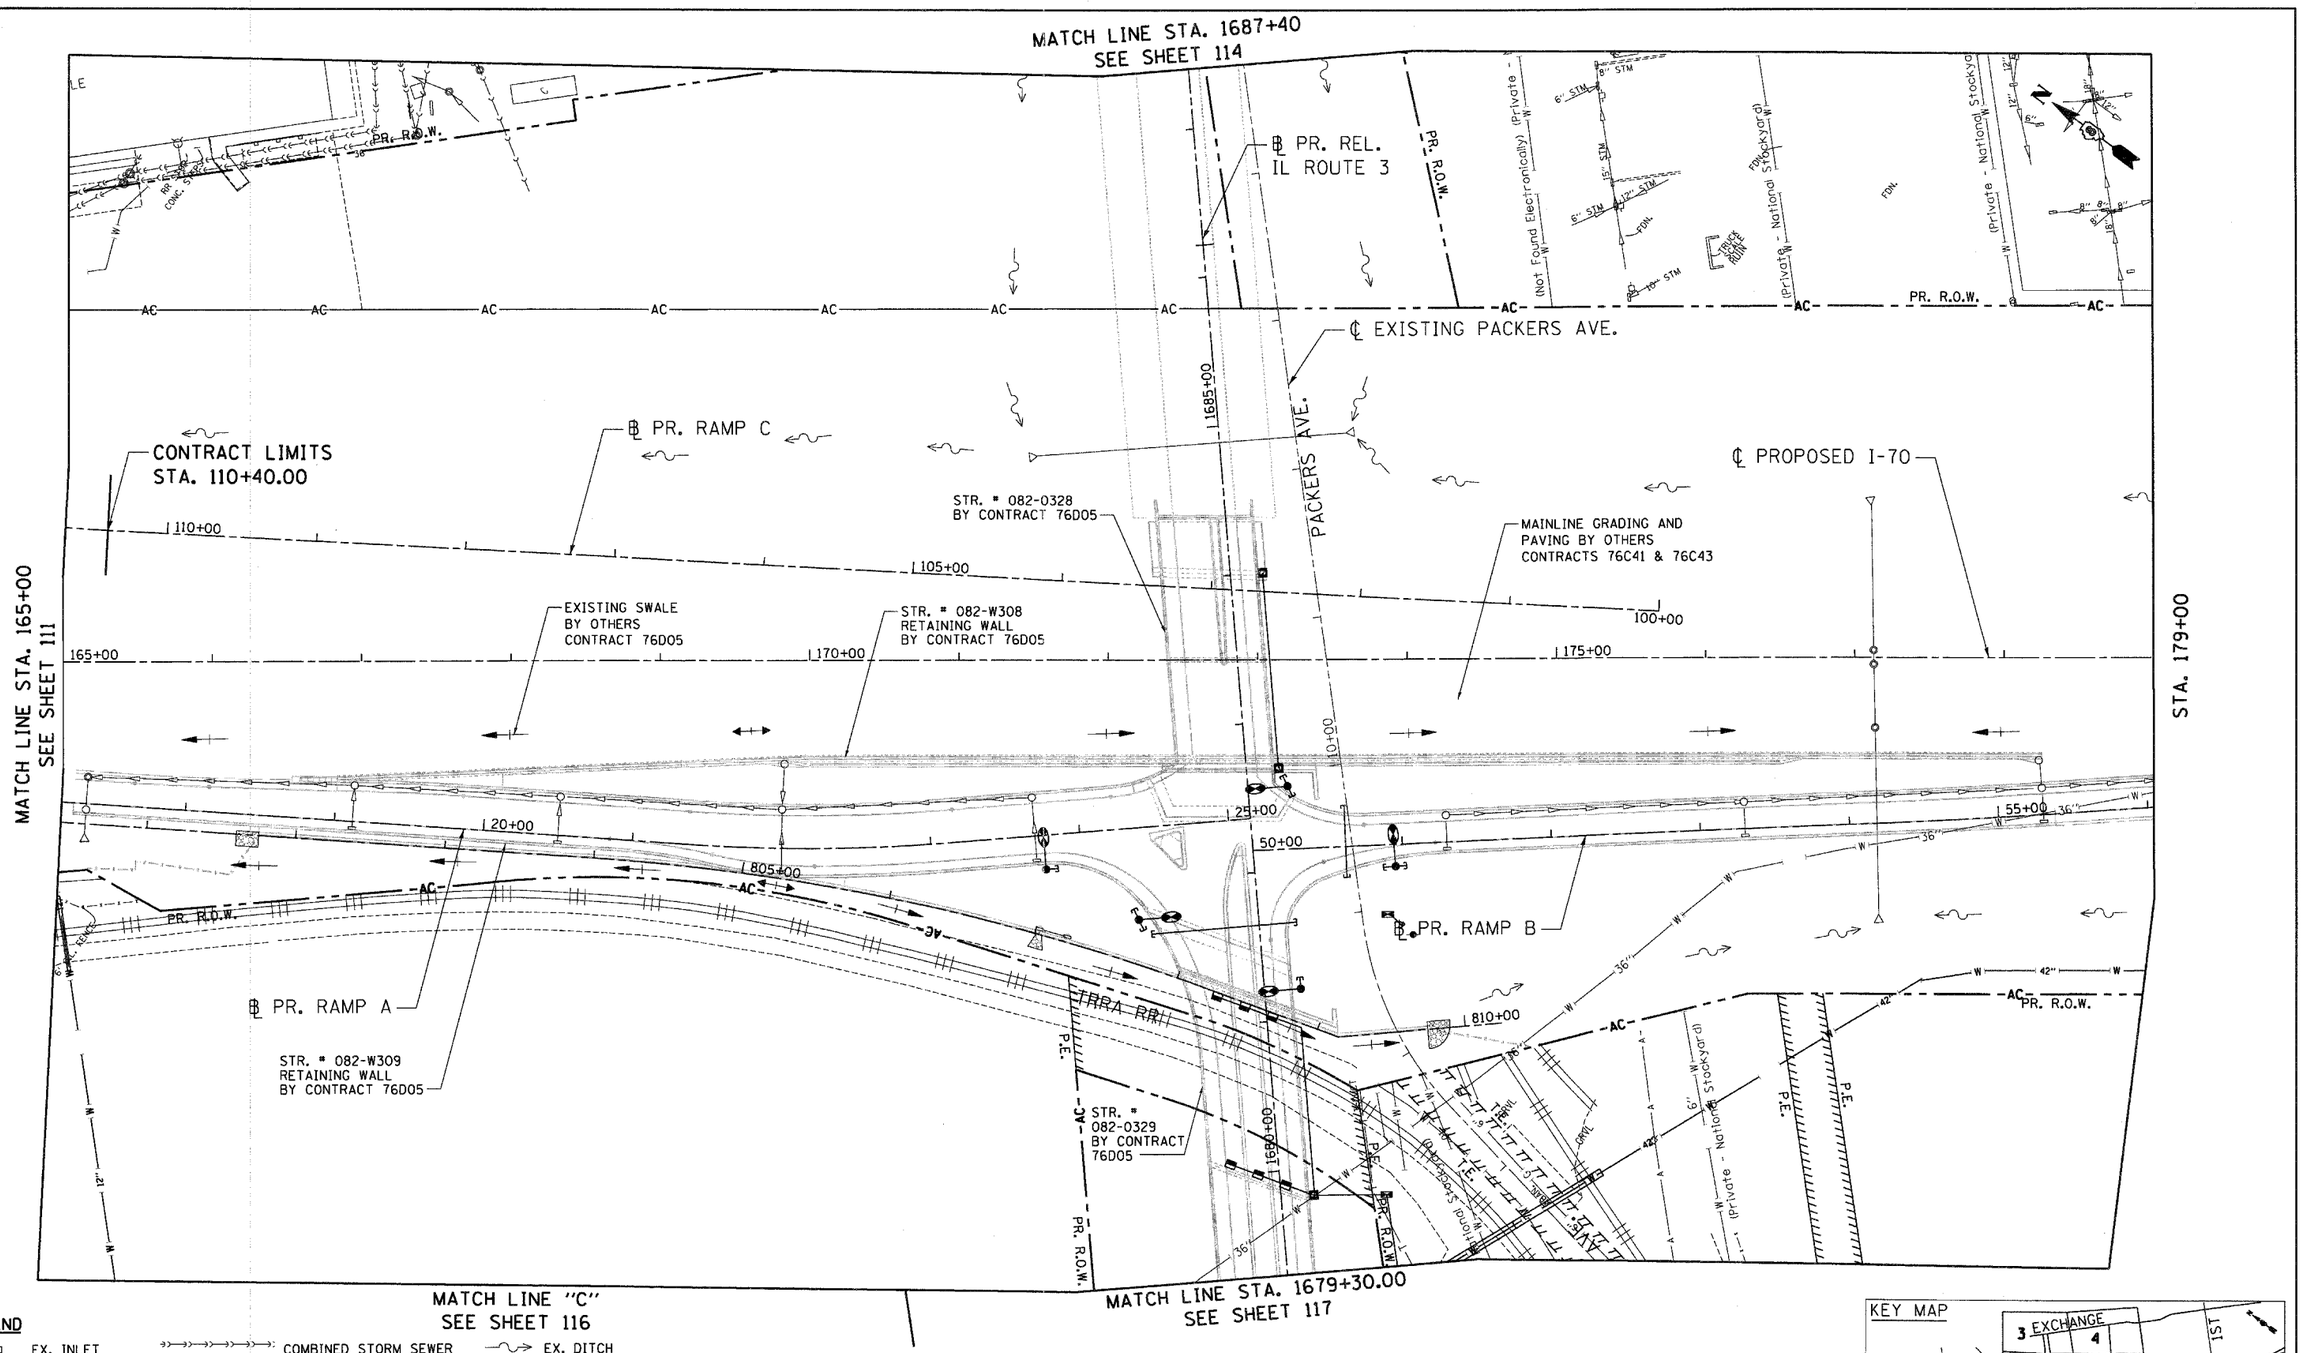

LEGEND

EX. INLET	COMBINED STORM SEWER	EX. DITCH
EX. CATCH BASIN	EX. GAS MAIN	EX. SWALE
EX. MANHOLE	EX. WATER MAIN	PIPE REMOVAL
EX. STORM SEWER	UNK. - UNKNOWN TYPE	R — UTILITY STRUCTURE REMOVAL
EX. UNDERDRAIN	EX. END SECTION	ADJ — MANHOLES TO BE ADJSUTED
EX. SANITARY SEWER	EX. CONCRETE HEADWALL	VA — VALVE VAULTS TO BE ADJUSTED

NOTES:
1. ALL EXISTING TREES ARE SHOWN ON THE EXISTING PLAN & REMOVAL SHEETS.
2. ALL UTILITY PIPES BEING REMOVED UP TO THE R.O.W. MUST BE PLUGGED ACCORDING TO THE DETAIL ON SHEET 135

KEY MAP

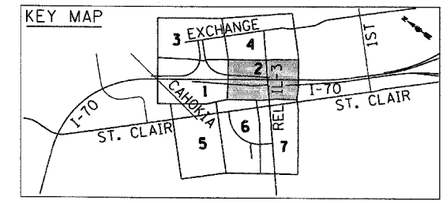

FILE NAME = $FILE$	USER NAME = $USER$	DESIGNED - JB	REVISED -
		DRAWN - JB	REVISED -
	PLOT SCALE = $SCALE$	CHECKED - ACL	REVISED -
TENG & ASSOCIATES, INC. ENGINEERS/ARCHITECTS/PLANNERS CHICAGO, ILLINOIS	PLOT DATE = $DATE$	DATE - 10/21/11	REVISED -

STATE OF ILLINOIS
DEPARTMENT OF TRANSPORTATION
PROPOSED RELOCATED IL ROUTE 3 INTERCHANGE

PROPOSED I-70
EXISTING DRAINAGE & UTILITIES
STA. 165+00 TO STA. 179+00

SCALE: 1"=50' | SHEET NO. 2 OF 7 SHEETS | STA. | TO STA.

F.A.P. RTE.	SECTION	COUNTY	TOTAL SHEETS	SHEET NO.
998	82-2-1K	ST. CLAIR	353	112
		CONTRACT NO. 76E06		
FED. ROAD DIST. NO.	ILLINOIS	FED. AID PROJECT		

\\DBCDNN-199-MOTIF.LDGN,..\DBCDNN-11-BORDER.LDGN,..\DBCDNN-11-MOTIF.LDGN,..\DBCDNN-11-LEGEND.LDGN,..\DBCDNN-11-LAYOUT.LDGN,..\DBCDNN-85-MOTIF.LDGN,..\DBCDNN-86-MOTIF.LDGN,..\DBCDNN-88-MOTIF.LDGN,..\DBCDNN-10-MOTIF.LDGN
10-19-2011, 15:03:02 \\VS-0044\AMVAULT_D-TRANS.07\2222\20888-001\CIVIL\CAD\99 ALL CONTRACTS\DGNS\SHEETS CONTRACT 11\DBCDNN-11-SHT-DRNUTIL2-165200.DGN
BONDHLID