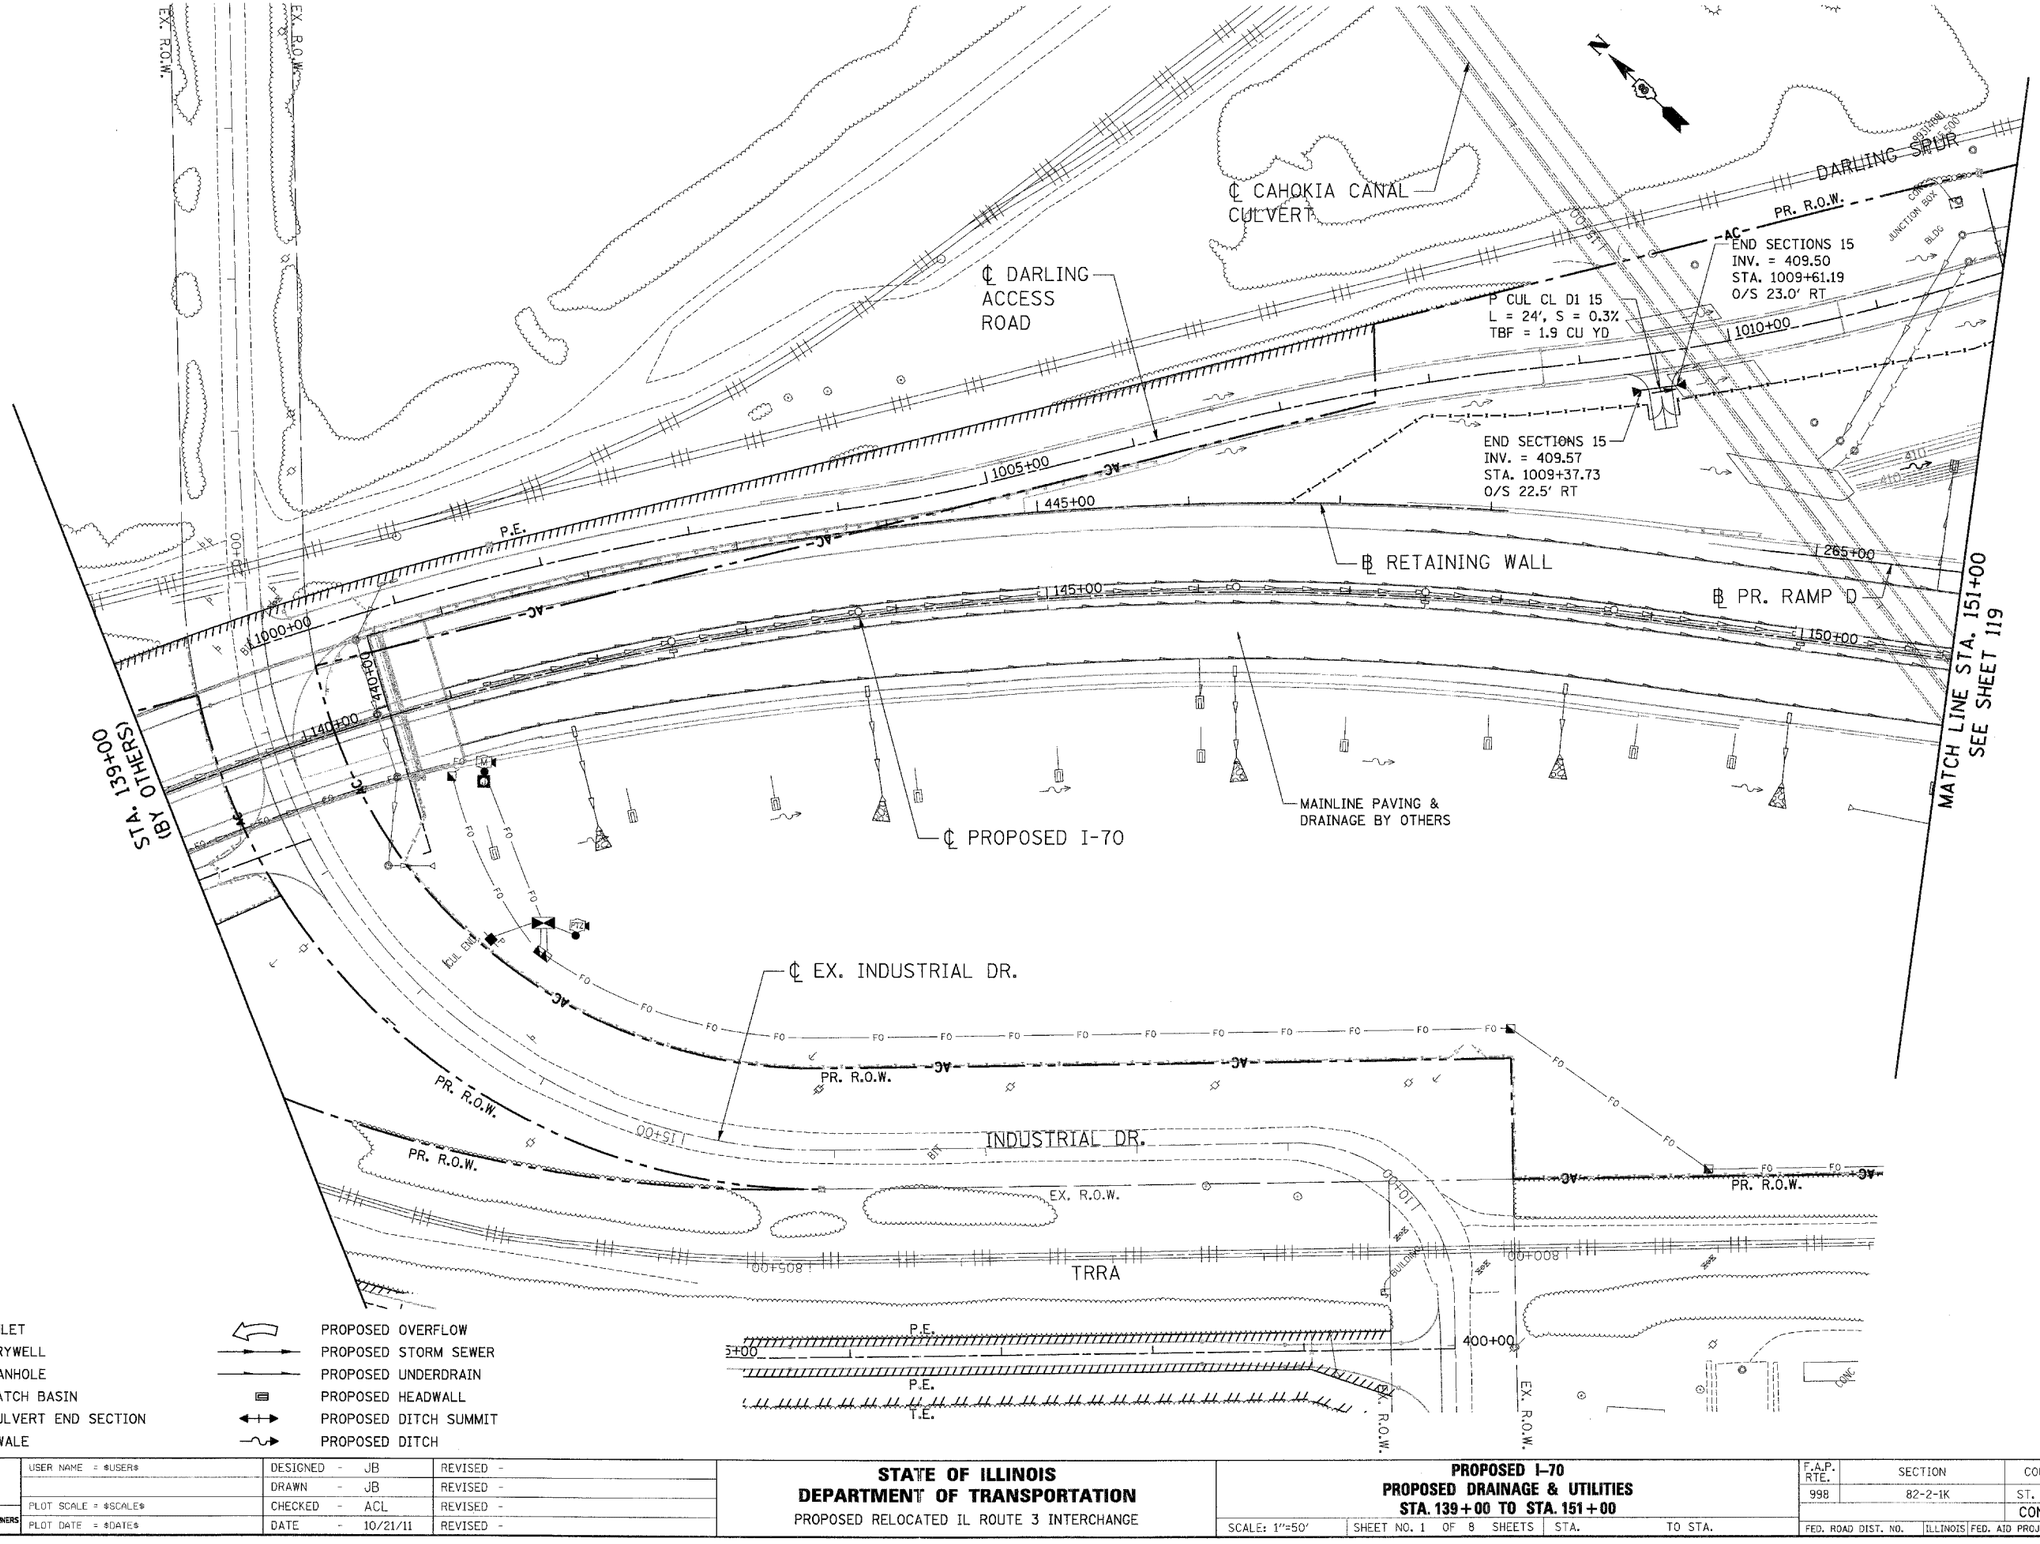

FILE NAME = $FILEL$	USER NAME = $USER$	DESIGNED - JB	REVISED -	
		DRAWN - JB	REVISED -	
TENG & ASSOCIATES, INC. ENGINEERS/ARCHITECTS/PLANNERS CHICAGO, ILLINOIS	PLOT SCALE = $SCALE$	CHECKED - ACL	REVISED -	
	PLOT DATE = $DATE$	DATE - 10/21/11	REVISED -	

STATE OF ILLINOIS
DEPARTMENT OF TRANSPORTATION
PROPOSED RELOCATED IL ROUTE 3 INTERCHANGE

PROPOSED I-70
PROPOSED DRAINAGE & UTILITIES
STA. 139+00 TO STA. 151+00

SCALE: 1"=50' | SHEET NO. 1 OF 8 SHEETS | STA. | TO STA.

F.A.P. RTE.	SECTION	COUNTY	TOTAL SHEETS	SHEET NO.
998	82-2-1K	ST. CLAIR	353	118
		CONTRACT NO. 76E06		
FED. ROAD DIST. NO.	ILLINOIS	FED. AID PROJECT		

\\DBCONN-99-MOTIFLDGN,..\DBCONN-11-BORDERLDGN,..\DBCONN-11-MOTIFLDGN,..\DBCONN-11-LEGENDLDGN,..\DBCONN-11-LAYOUT.DGN,..\DBCONN-05-MOTIFLDGN,..\DBCONN-99-MOTIFLDGN,..\DBCONN-11-BORDERLDGN,..\DBCONN-11-MOTIFLDGN,..\DBCONN-11-LEGENDLDGN,..\DBCONN-11-LAYOUT.DGN,..\DBCONN-05-MOTIFLDGN,..\DBCONN-99-MOTIFLDGN
12-16-2011, 14:09:58 BONDHUJD \\FS-0044\VMVAULTJD-TRANS.07\2200\20868-001\CIVIL\CAD\99 ALL CONTRACTS\CONN\SHEETS CONTRACT 11\DBCONN-11-SHT-DRNUTIL-I-53BDA.DGN