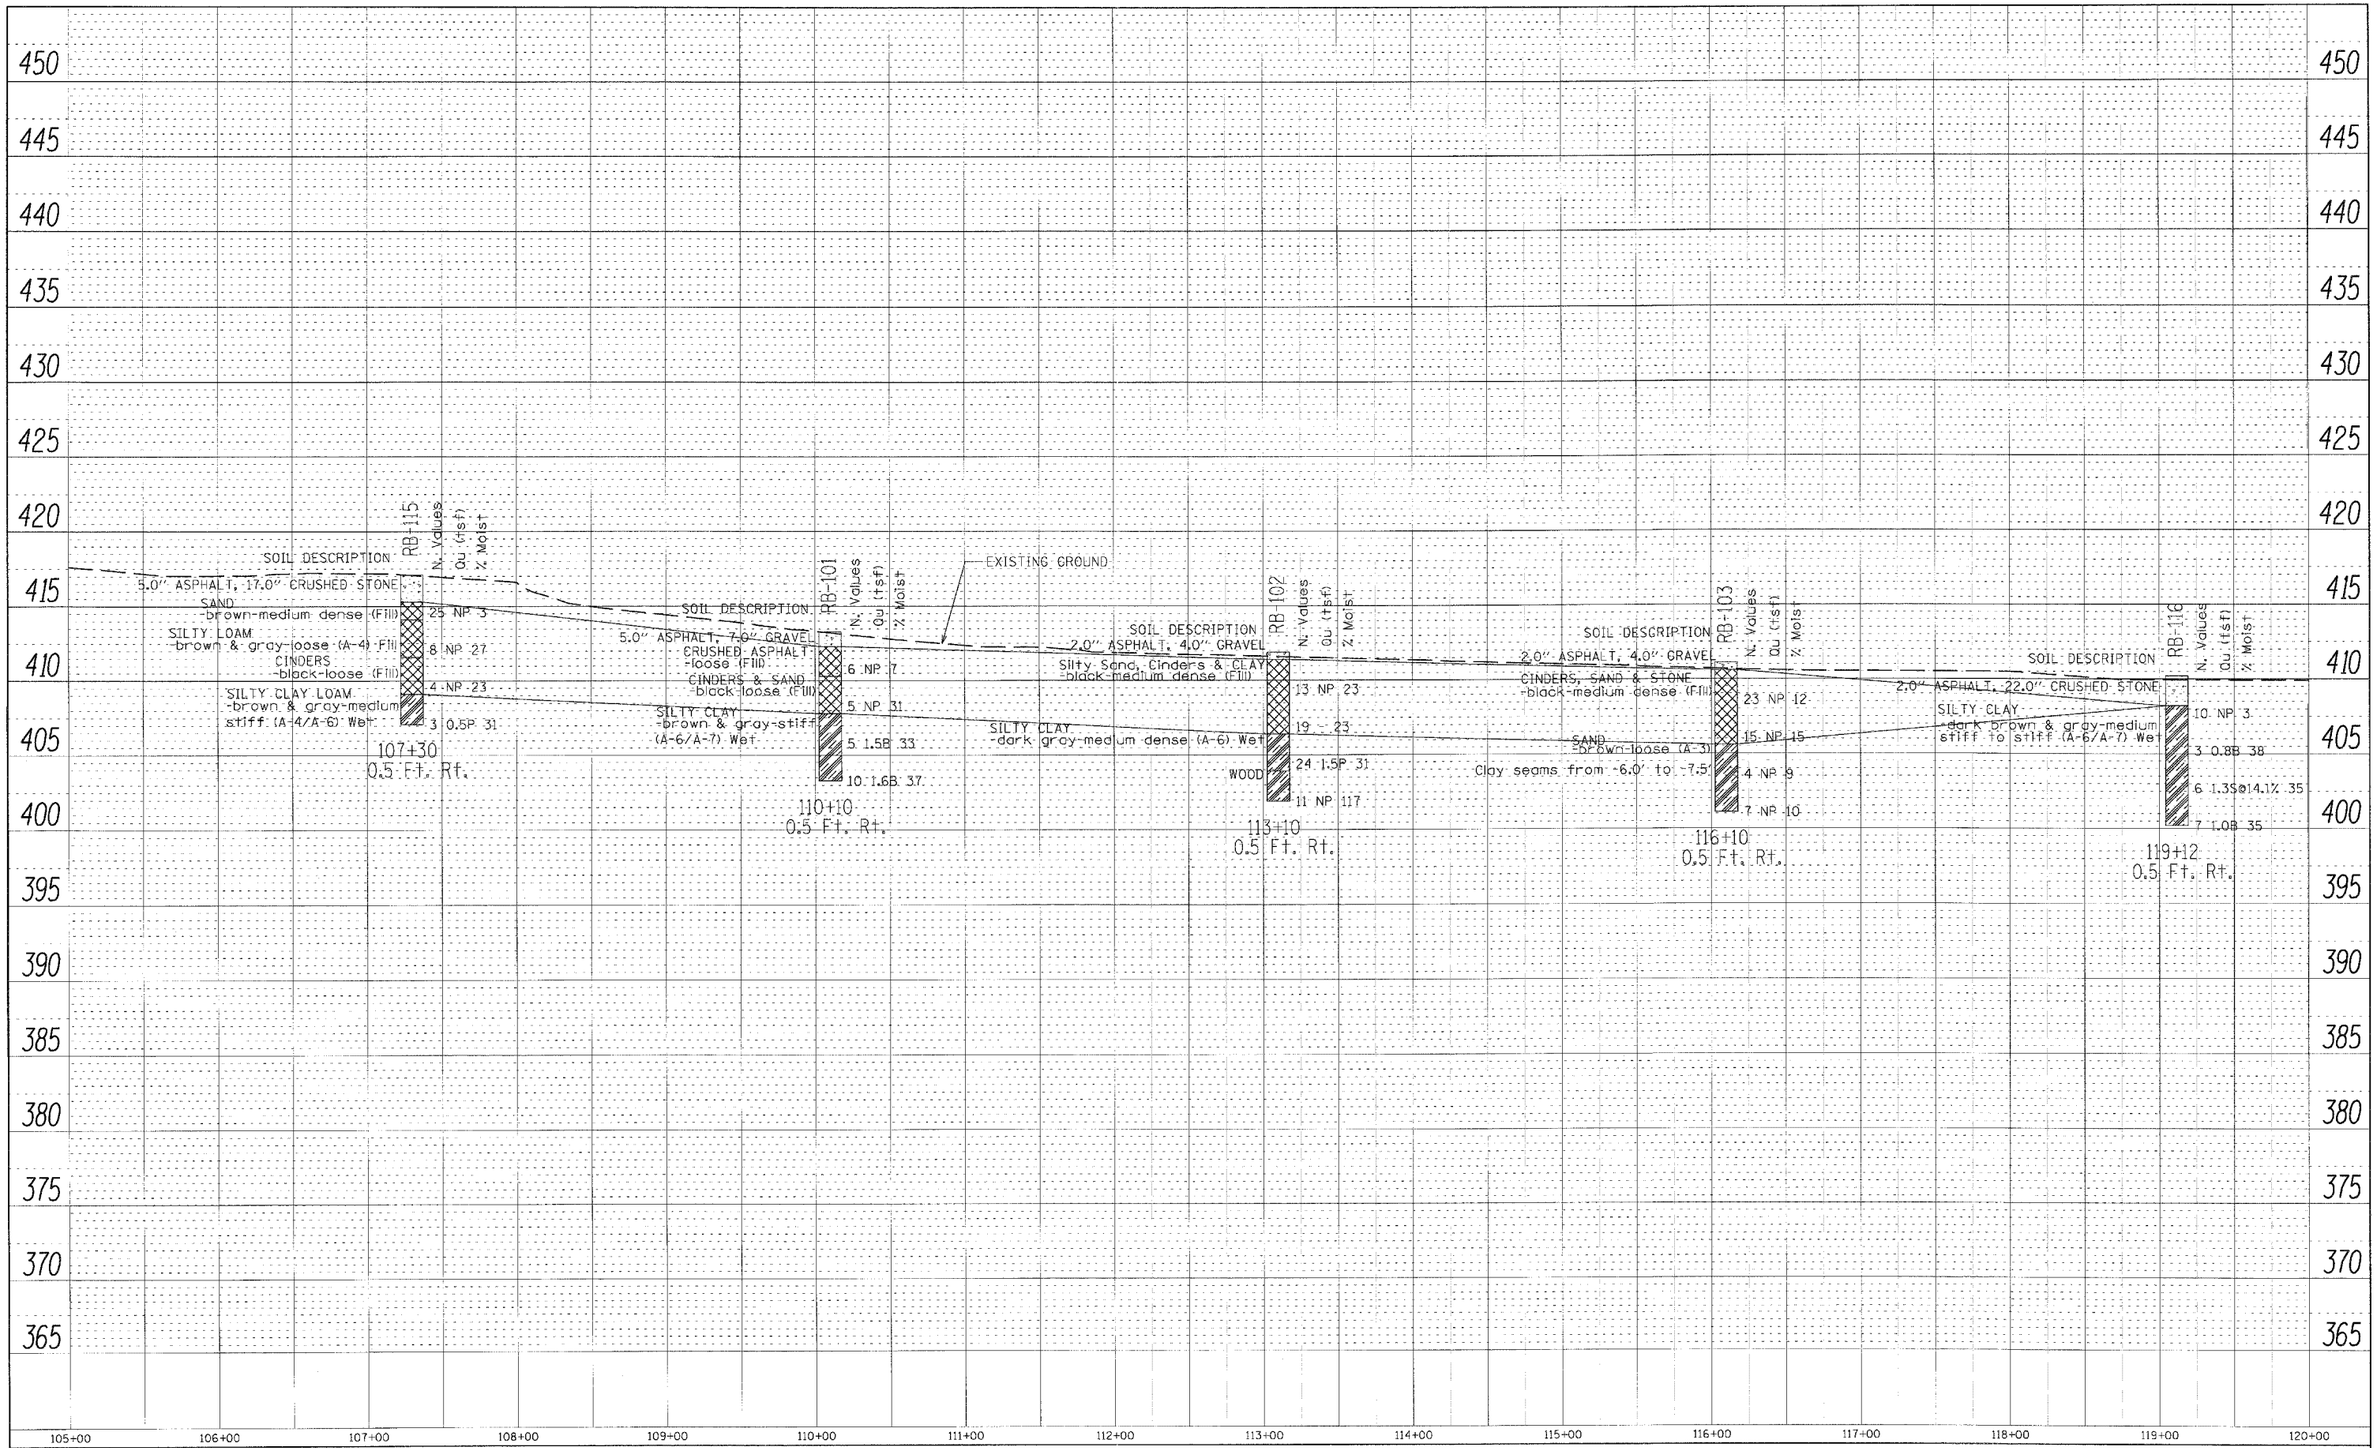

PLAN — SURVEYED / PLOTTED / ALIGNMENT CHECKED / GRADES CHECKED / CADD FILE NAME / NOTE BOOK / NO. / BY / DATE

PROFILE — SURVEYED / PLOTTED / GRADES CHECKED / CADD FILE NAME: NOTA~NS GR~D / NOTE BOOK / NO. / BY / DATE

FILE NAME - $FILEL$	USER NAME = $USER$	DESIGNED - CHA	REVISED -	**STATE OF ILLINOIS DEPARTMENT OF TRANSPORTATION**	**SOIL PROFILE**
		DRAWN - SMS	REVISED -		
	PLOT SCALE = $SCALE$	CHECKED - CHA	REVISED -		SCALE: 1"=50' / SHEET NO. 1 OF 1 SHEETS / STA. 105+00 TO STA. 120+00
	PLOT DATE = $DATE$	DATE - 7/8/2010	REVISED -		

F.A.I. RTE.	SECTION	COUNTY	TOTAL SHEETS	SHEET NO.
70	82-1R	ST. CLAIR	353	163
		CONTRACT NO. 76E06		
		ILLINOIS FED. AID PROJECT		