PLAN
SURVEYED
PLOTTED
ALIGNMENT CHECKED
NOTE BOOK
NO.
DATE
BY

PROFILE
SURVEYED
PLOTTED
GRADES CHECKED
NOTE BOOK
NO.
DATE
BY
STRUCTURE NOTATIONS CHKD

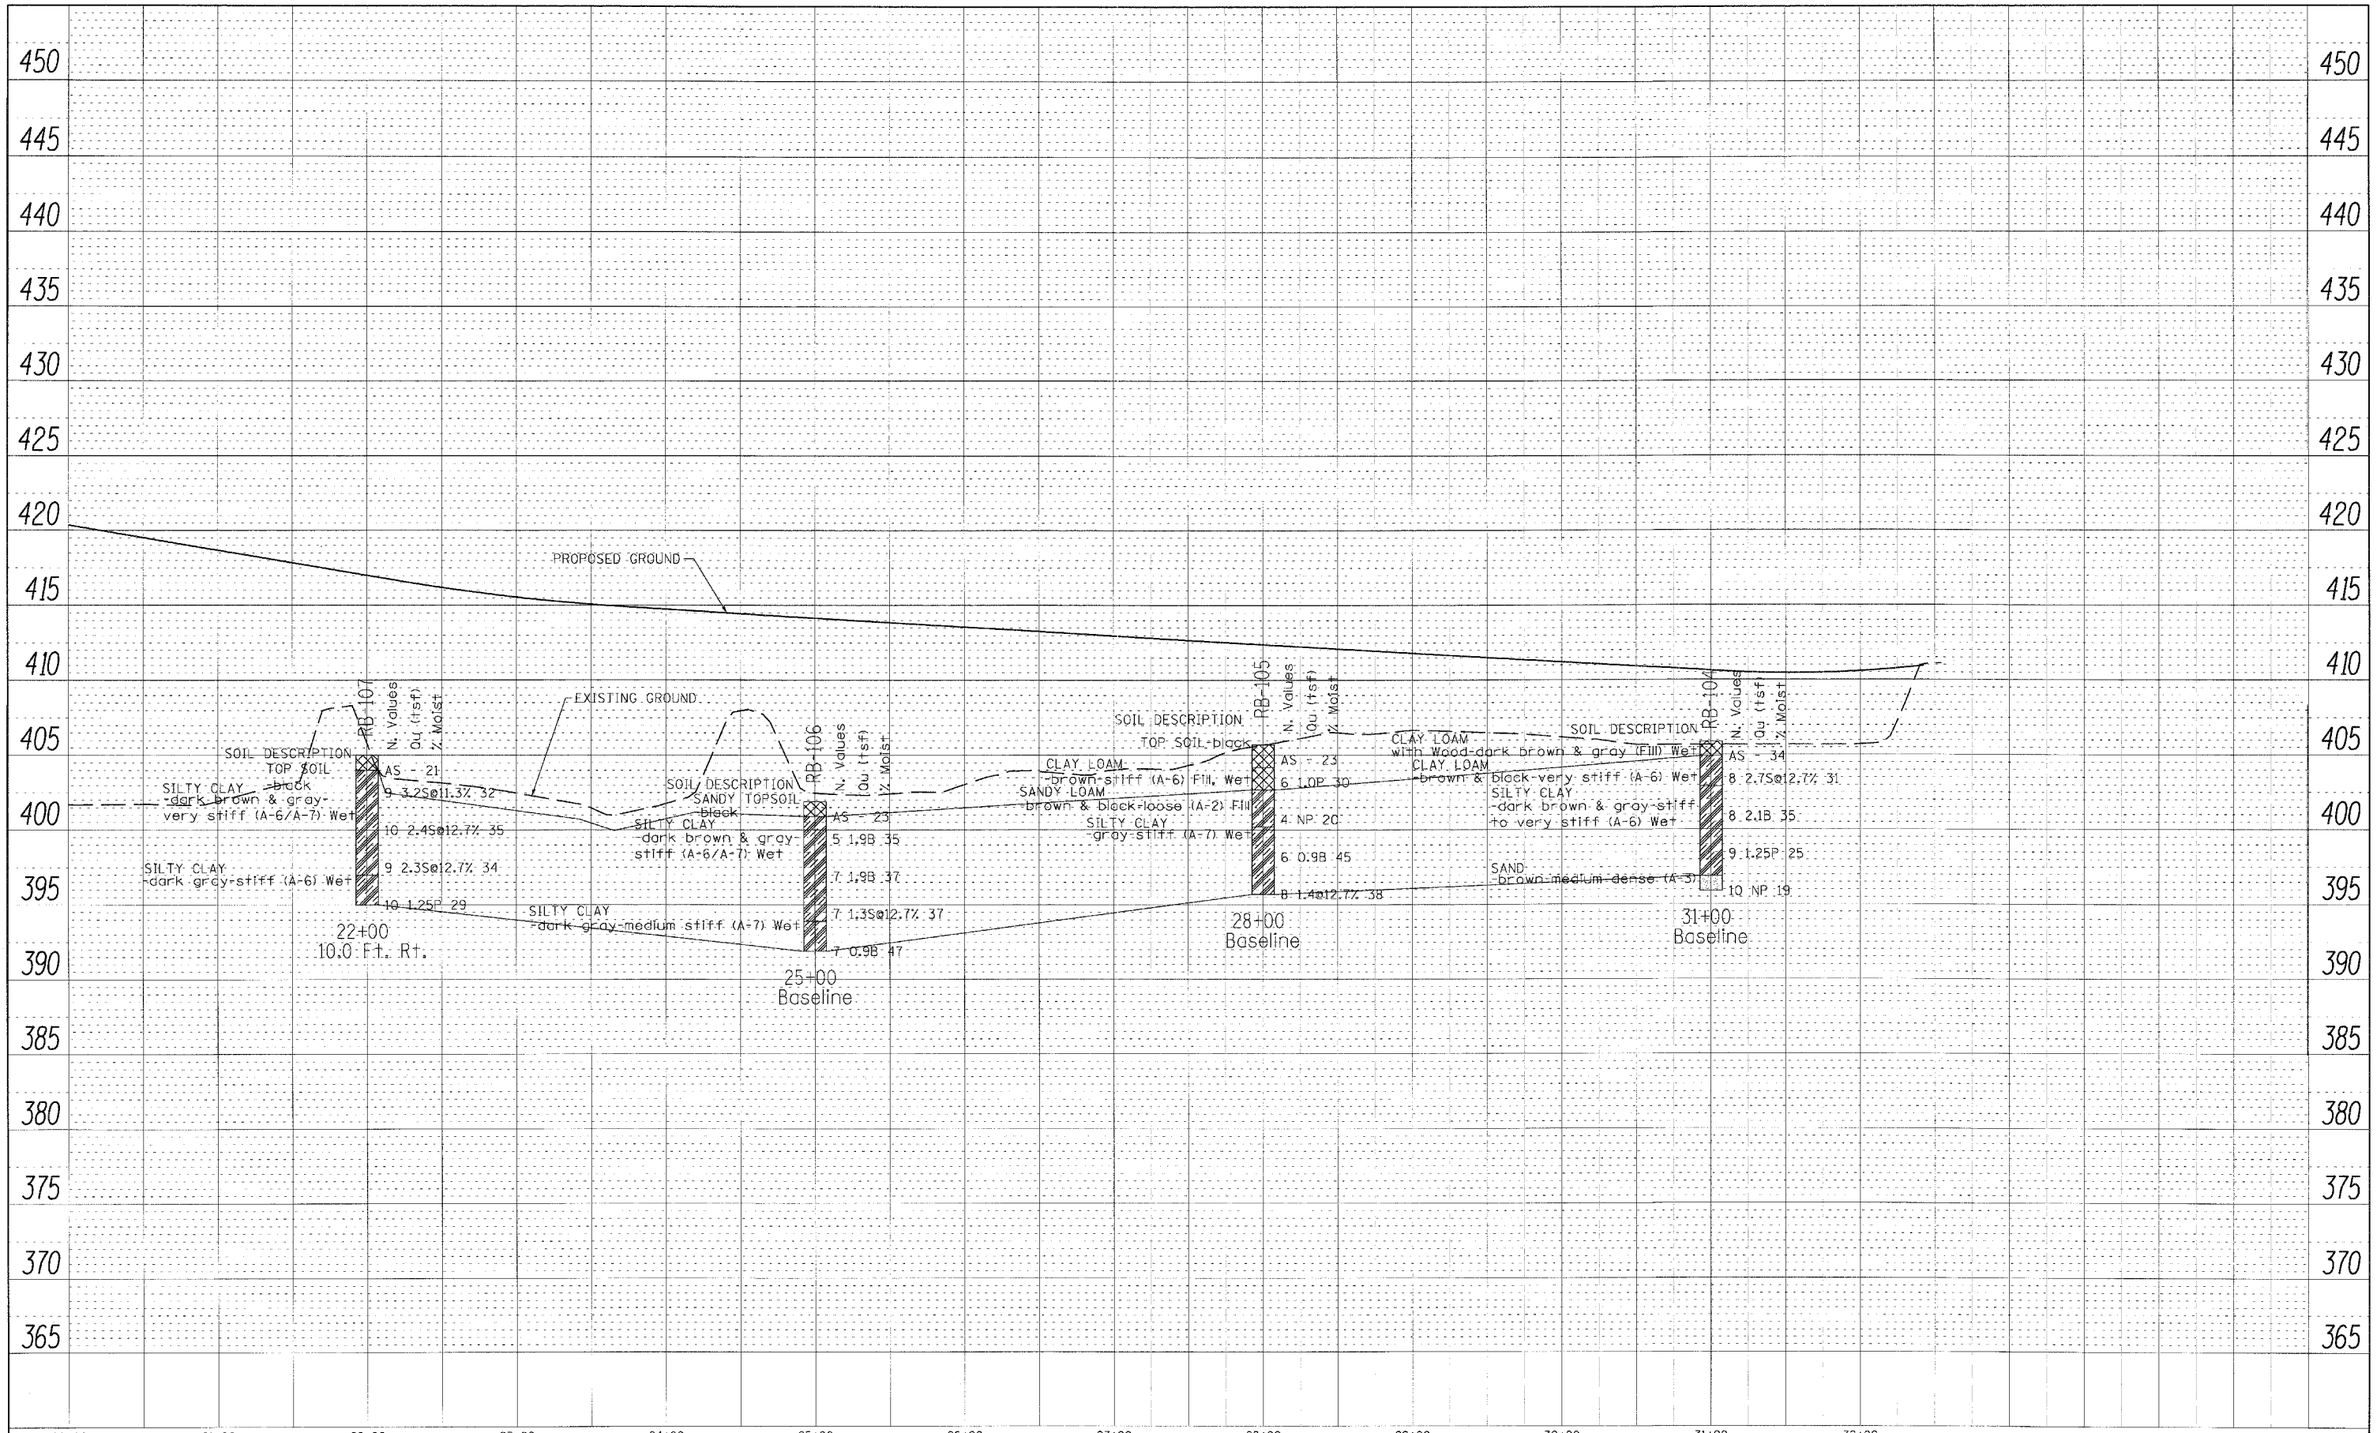

FILE NAME = $FILEL$	USER NAME = $USER$	DESIGNED - CHA	REVISED -	**STATE OF ILLINOIS DEPARTMENT OF TRANSPORTATION**	**SOIL PROFILE**	F.A.I. RTE.	SECTION	COUNTY	TOTAL SHEETS	SHEET NO.
		DRAWN - SMS	REVISED -			70	82-1R	ST. CLAIR	353	164
	PLOT SCALE = $SCALE$	CHECKED - CHA	REVISED -		SCALE: 1"=50' / SHEET NO. 1 OF 1 SHEETS / STA. 35+00 / TO STA. 50+00			CONTRACT NO. 76E06		
	PLOT DATE = $DATE$	DATE - 7/8/2010	REVISED -					ILLINOIS FED. AID PROJECT		