PLAN
SURVEYED
PLOTTED
ALIGNMENT CHECKED
NOTE BOOK
NO.
BY
DATE

PROFILE
SURVEYED
PLOTTED
GRADES CHECKED
NOTE BOOK
NO.
STRUCTURE NO(S)(PKG SPKG)
BY
DATE

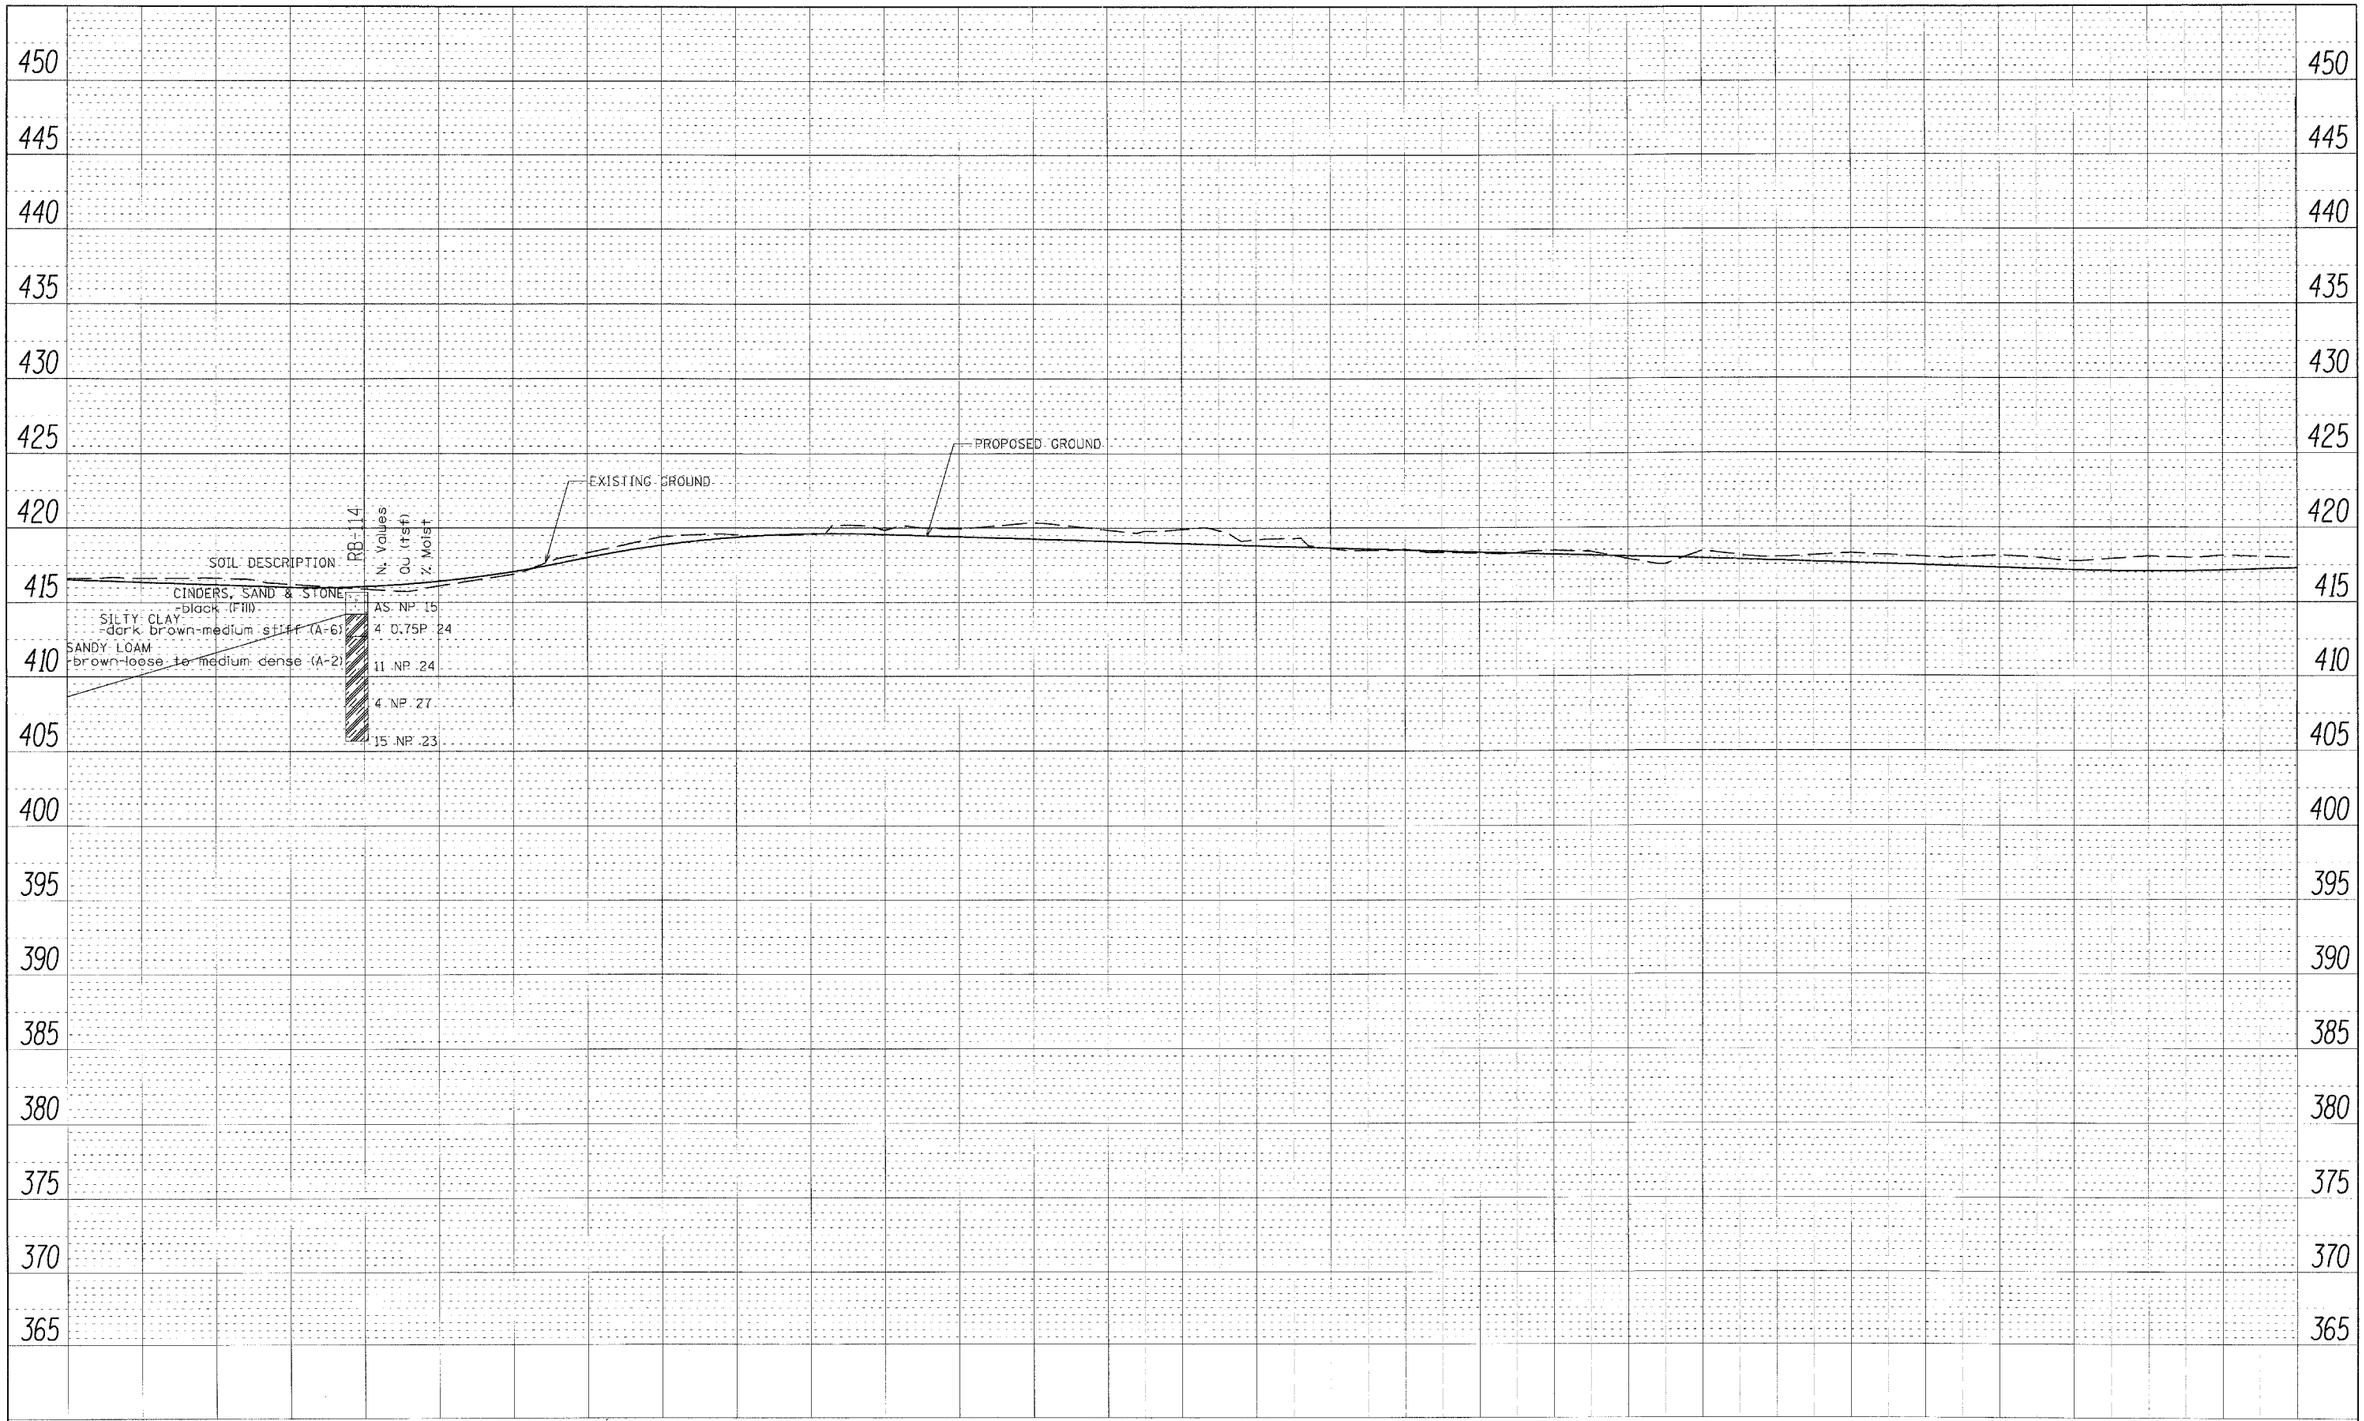

FILE NAME = $FILEL$	USER NAME = $USER$	DESIGNED - CHA	REVISED -	**STATE OF ILLINOIS DEPARTMENT OF TRANSPORTATION**	**SOIL PROFILE**
		DRAWN - SMS	REVISED -		
	PLOT SCALE = $SCALE$	CHECKED - CHA	REVISED -		SCALE: 1"=50' | SHEET NO. 2 OF 2 SHEETS | STA. 50+00 TO STA. 65+00
	PLOT DATE = $DATE$	DATE - 7/8/2010	REVISED -		

F.A.I. RTE.	SECTION	COUNTY	TOTAL SHEETS	SHEET NO.
70	82-1R	ST. CLAIR	353	167
		CONTRACT NO. 76E06		
		ILLINOIS FED. AID PROJECT		