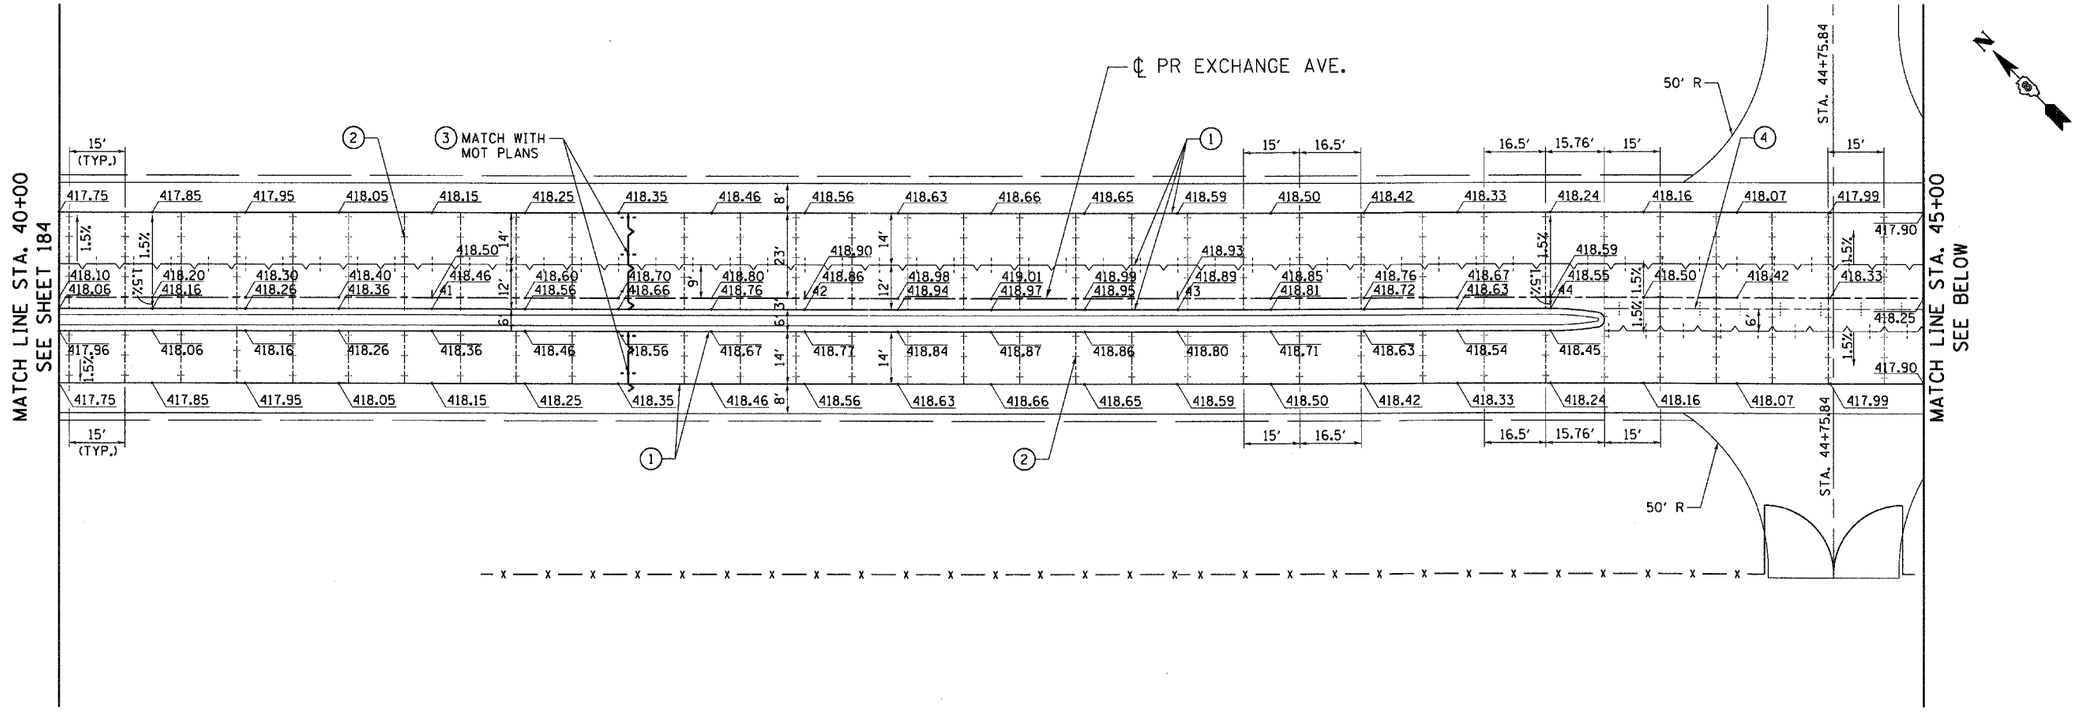

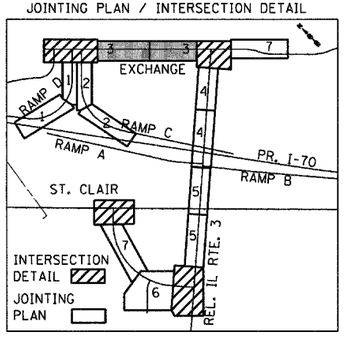

NOTES
1. SEE HIGHWAY STD 420001, 420101, 420111, & 483001 FOR PAVEMENT JOINT DETAILS.
2. LONGITUDINAL CONSTRUCTION JOINTS WITH TIE BARS SHALL BE PLACED BETWEEN PCC PAVEMENT AND PCC SHOULDER, NOT SHOWN FOR CLARITY.
3. NOSE LOCATION SHALL BE ALIGNED WITH MAINLINE SHOULDER TRANSVERSE JOINT.
4. ADDITIONAL SAWED TRANSVERSE CONTRACTION JOINTS MAY BE REQUIRED IN THE FIELD. EXACT LOCATIONS TO BE VERIFIED IN THE FIELD AND APPROVED BY THE ENGINEER.
5. CONCRETE STUBS SHALL HAVE A 1' MINIMUM WIDTH.

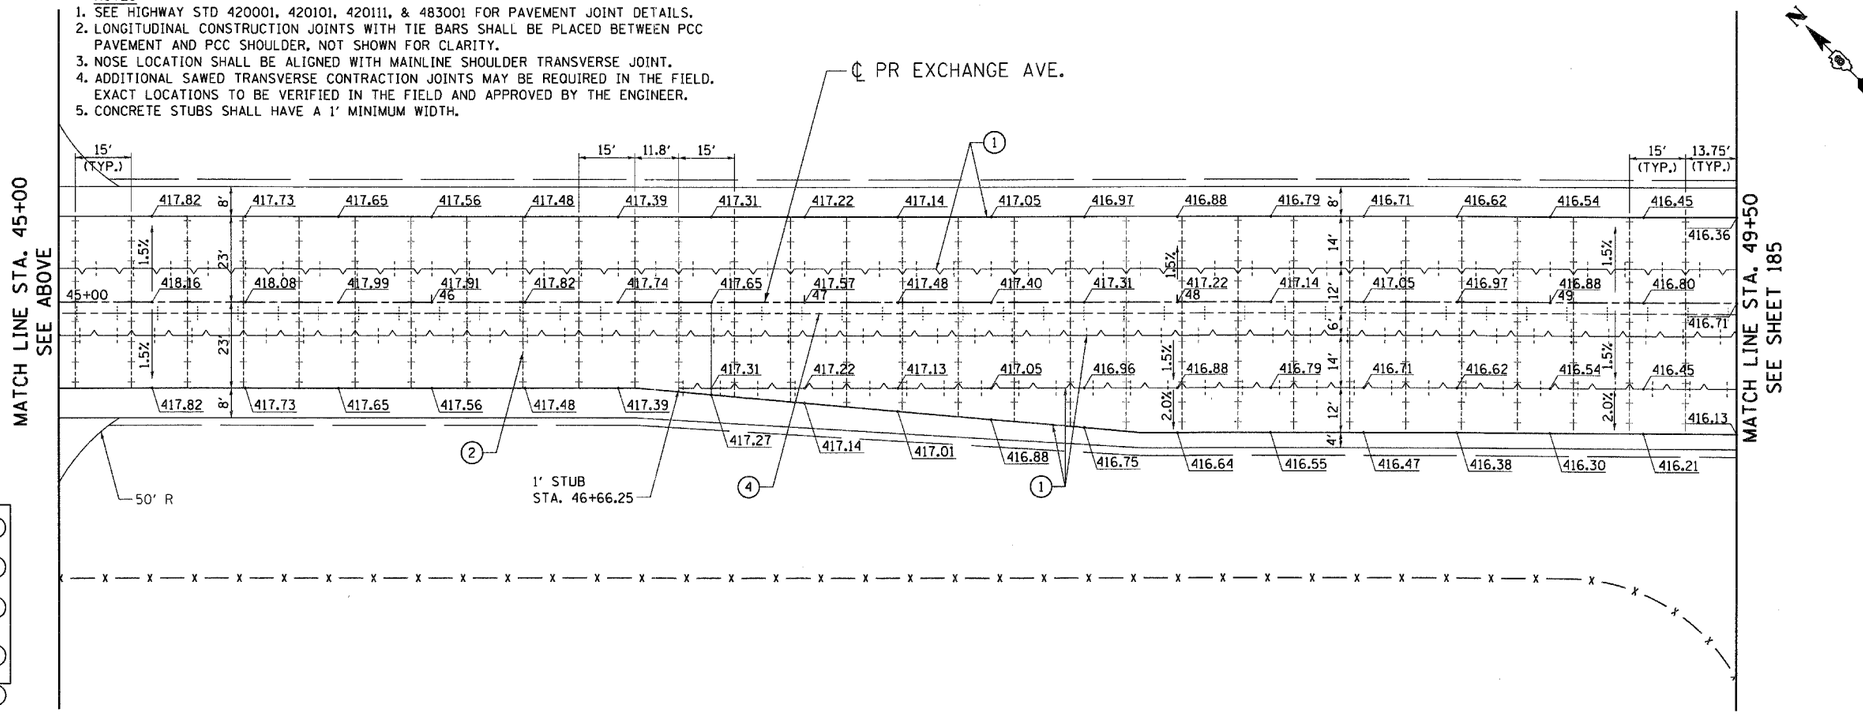

JOINTING LEGEND

ALL EPOXY COATED

LONGITUDINAL CONSTRUCTION JOINT WITH NO. 6 TIE BARS AT 24" CTS.	(1)
TRANSVERSE CONTRACTION JOINT WITH DOWEL BARS.	(2)
TRANSVERSE CONSTRUCTION JOINT WITH DOWEL BARS.	(3)
LONGITUDINAL SAWED JOINT WITH NO. 6 TIE BARS AT 30" CTS. (USE 18" CTS ON RAMPS C & D)	(4)
SEPARATION JOINT WITH SLEEPER SLAB	(5)

FILE NAME = $FILE$	USER NAME = $USER$	DESIGNED - JB	REVISED -
		DRAWN - MDN	REVISED -
	PLOT SCALE = $SCALE$	CHECKED - ACL	REVISED -
	PLOT DATE = $DATE$	DATE - 10/21/11	REVISED -

TENG & ASSOCIATES, INC. ENGINEERS/ARCHITECTS/PLANNERS CHICAGO, ILLINOIS

STATE OF ILLINOIS
DEPARTMENT OF TRANSPORTATION
PROPOSED RELOCATED IL ROUTE 3 INTERCHANGE

PROPOSED EXCHANGE AVENUE
JOINTING PLAN

SCALE: 1"=20' | SHEET NO. 3 OF 7 SHEETS | STA. 40+00 | TO STA. 49+50

F.A.P. RTE.	SECTION	COUNTY	TOTAL SHEETS	SHEET NO.
998	82-2-1K	ST. CLAIR	353	177
		CONTRACT NO. 76E06		
FED. ROAD DIST. NO.	ILLINOIS	FED. AID PROJECT		

..\DBCONN-11-MOTIF.LDGN, ..\DBCONN-11-BORDER.LDGN, ..\DBCONN-11-LAYOUT2.DGN, ..\DBCONN-12-MOTIF.LDGN, ..\DBCONN-99-MOTIF.LDGN, ..\DBCONN-06-MOTIF.LDGN, ..\DBCONN-08-MOTIF.LDGN, ..\DBCONN-11-LAYOUT2.DGN, ..\DBCONN-08-MOTIF.LDGN, ..\DBCONN-11-SHT-INTERSECTION-4002.DGN
10-19-2011, 15:18:09 \\FS-8044\VAH\VAULT\D-TRANS_87\2222\208868-001\CIVIL\CADD\99 ALL CONTRACTS\CONNSHEETS CONTRACT 11\DBCONN-11-SHT-INTERSECTI-4002.DGN
BOND#JJD