PAVEMENT MARKING LEGEND

1. PRE PL PM TB INLAID - LINE 4" WHITE
2. PRE PL PM TB INLAID - LINE 12" YELLOW
3. PRE PL PM TB INLAID - DOUBLE LINE 4" YELLOW
4. PRE PL PM TB INLAID - LETTERS AND SYMBOLS
5. PRE PL PM TB - LINE 4" WHITE
6. PRE PL PM TB - LINE 8" WHITE
7. PRE PL PM TB - LINE 12" WHITE
8. PRE PL PM TB - LINE 24" WHITE
9. PRE PL PM TB - LINE 4" YELLOW
10. PRE PL PM TB - LINE 12" YELLOW
11. PRE PL PM TB - DOUBLE LINE 4" YELLOW
12. PRE PL PM TB - LETTERS AND SYMBOLS
13. PAINT CURB

- ◆ RAISED REFLECTIVE PAVEMENT MARKERS (TWO-WAY AMBER)
- ◁ RAISED REFLECTIVE PAVEMENT MARKERS (ONE-WAY CRYSTAL)
- ◀ RAISED REFLECTIVE PAVEMENT MARKERS (ONE-WAY AMBER)
- ■ PRISMATIC CURB REFLECTOR

NOTE:
PREFORMED PLASTIC PAVEMENT MARKING IS TO BE "TYPE B" WITH "GROOVING FOR RECESSED PAVEMENT MARKING" ON PCC SURFACE.

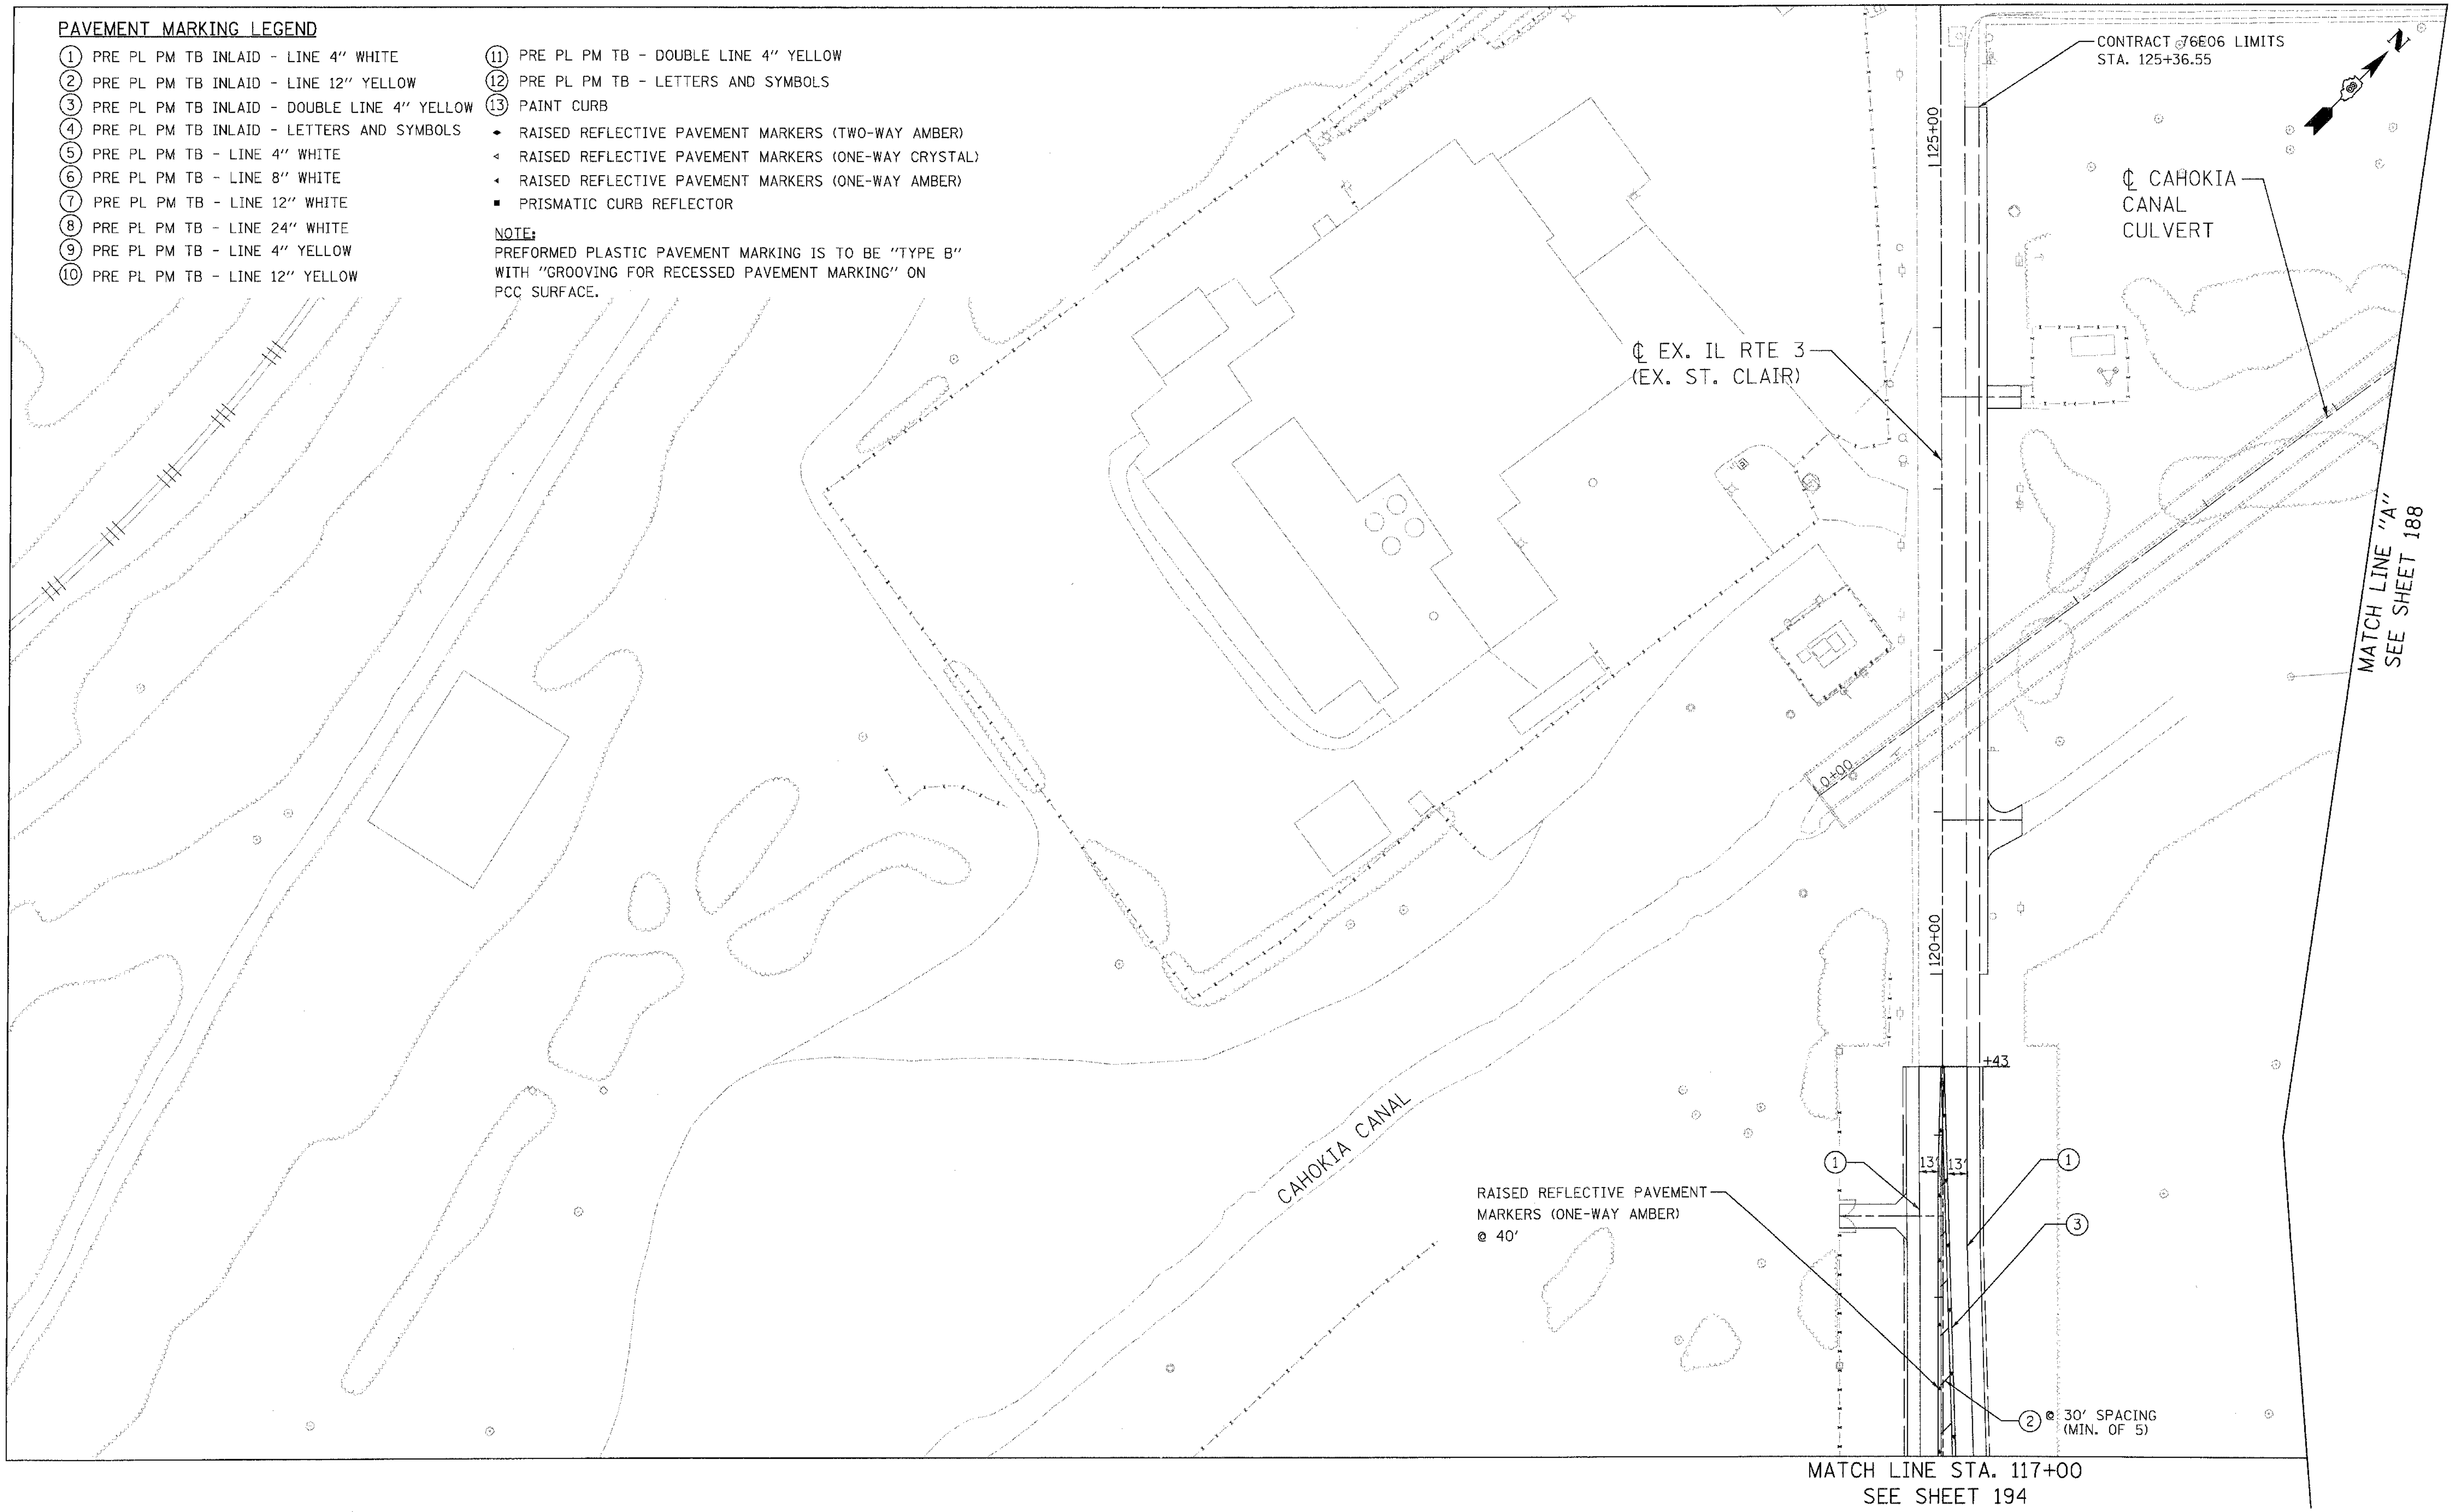

LIN ENGINEERING,LTD. Consulting Engineers Chatham, Illinois Westmont, Illinois	USER NAME = Plotted by Scott Wilkinson	DESIGNED - AS	REVISED -	**STATE OF ILLINOIS DEPARTMENT OF TRANSPORTATION** PROPOSED RELOCATED ILLINOIS ROUTE 3 INTERCHANGE	**EX. IL RTE. 3 (ST. CLAIR AVE.) PAVEMENT MARKING PLANS STA. 117+00 TO 126+00**	F.A.P. RTE.: 998	SECTION: 82-2-1K	COUNTY: ST. CLAIR; TOTAL SHEETS: 353; SHEET NO.: 193
		DRAWN - AS	REVISED -					CONTRACT NO. 76E06
	PLOT SCALE = 50.0000 ' / IN.	CHECKED - ST	REVISED -		SCALE: 1"=50' SHEET NO. 6 OF 8 SHEETS STA. TO STA.	FED. ROAD DIST. NO.	ILLINOIS	FED. AID PROJECT
	PLOT DATE = 10/17/2011	DATE - 10/21/11	REVISED -					

$$$$ref_list_name$$$$ $$$$date_time$$$$ $$user$$ $$$$$$$$$$$$$$$$dgn_name$$$$$$$$$$$$$$$$$$